F.A.I. RTE.	SECTION	COUNTY	TOTAL SHEETS	SHEET NO.
80/94	2626.2-R-2	COOK	1207	529
STA.	TO STA.			
FED. ROAD DIST. NO.	ILLINOIS	FED. AID PROJECT		

CONTRACT NO. 62114

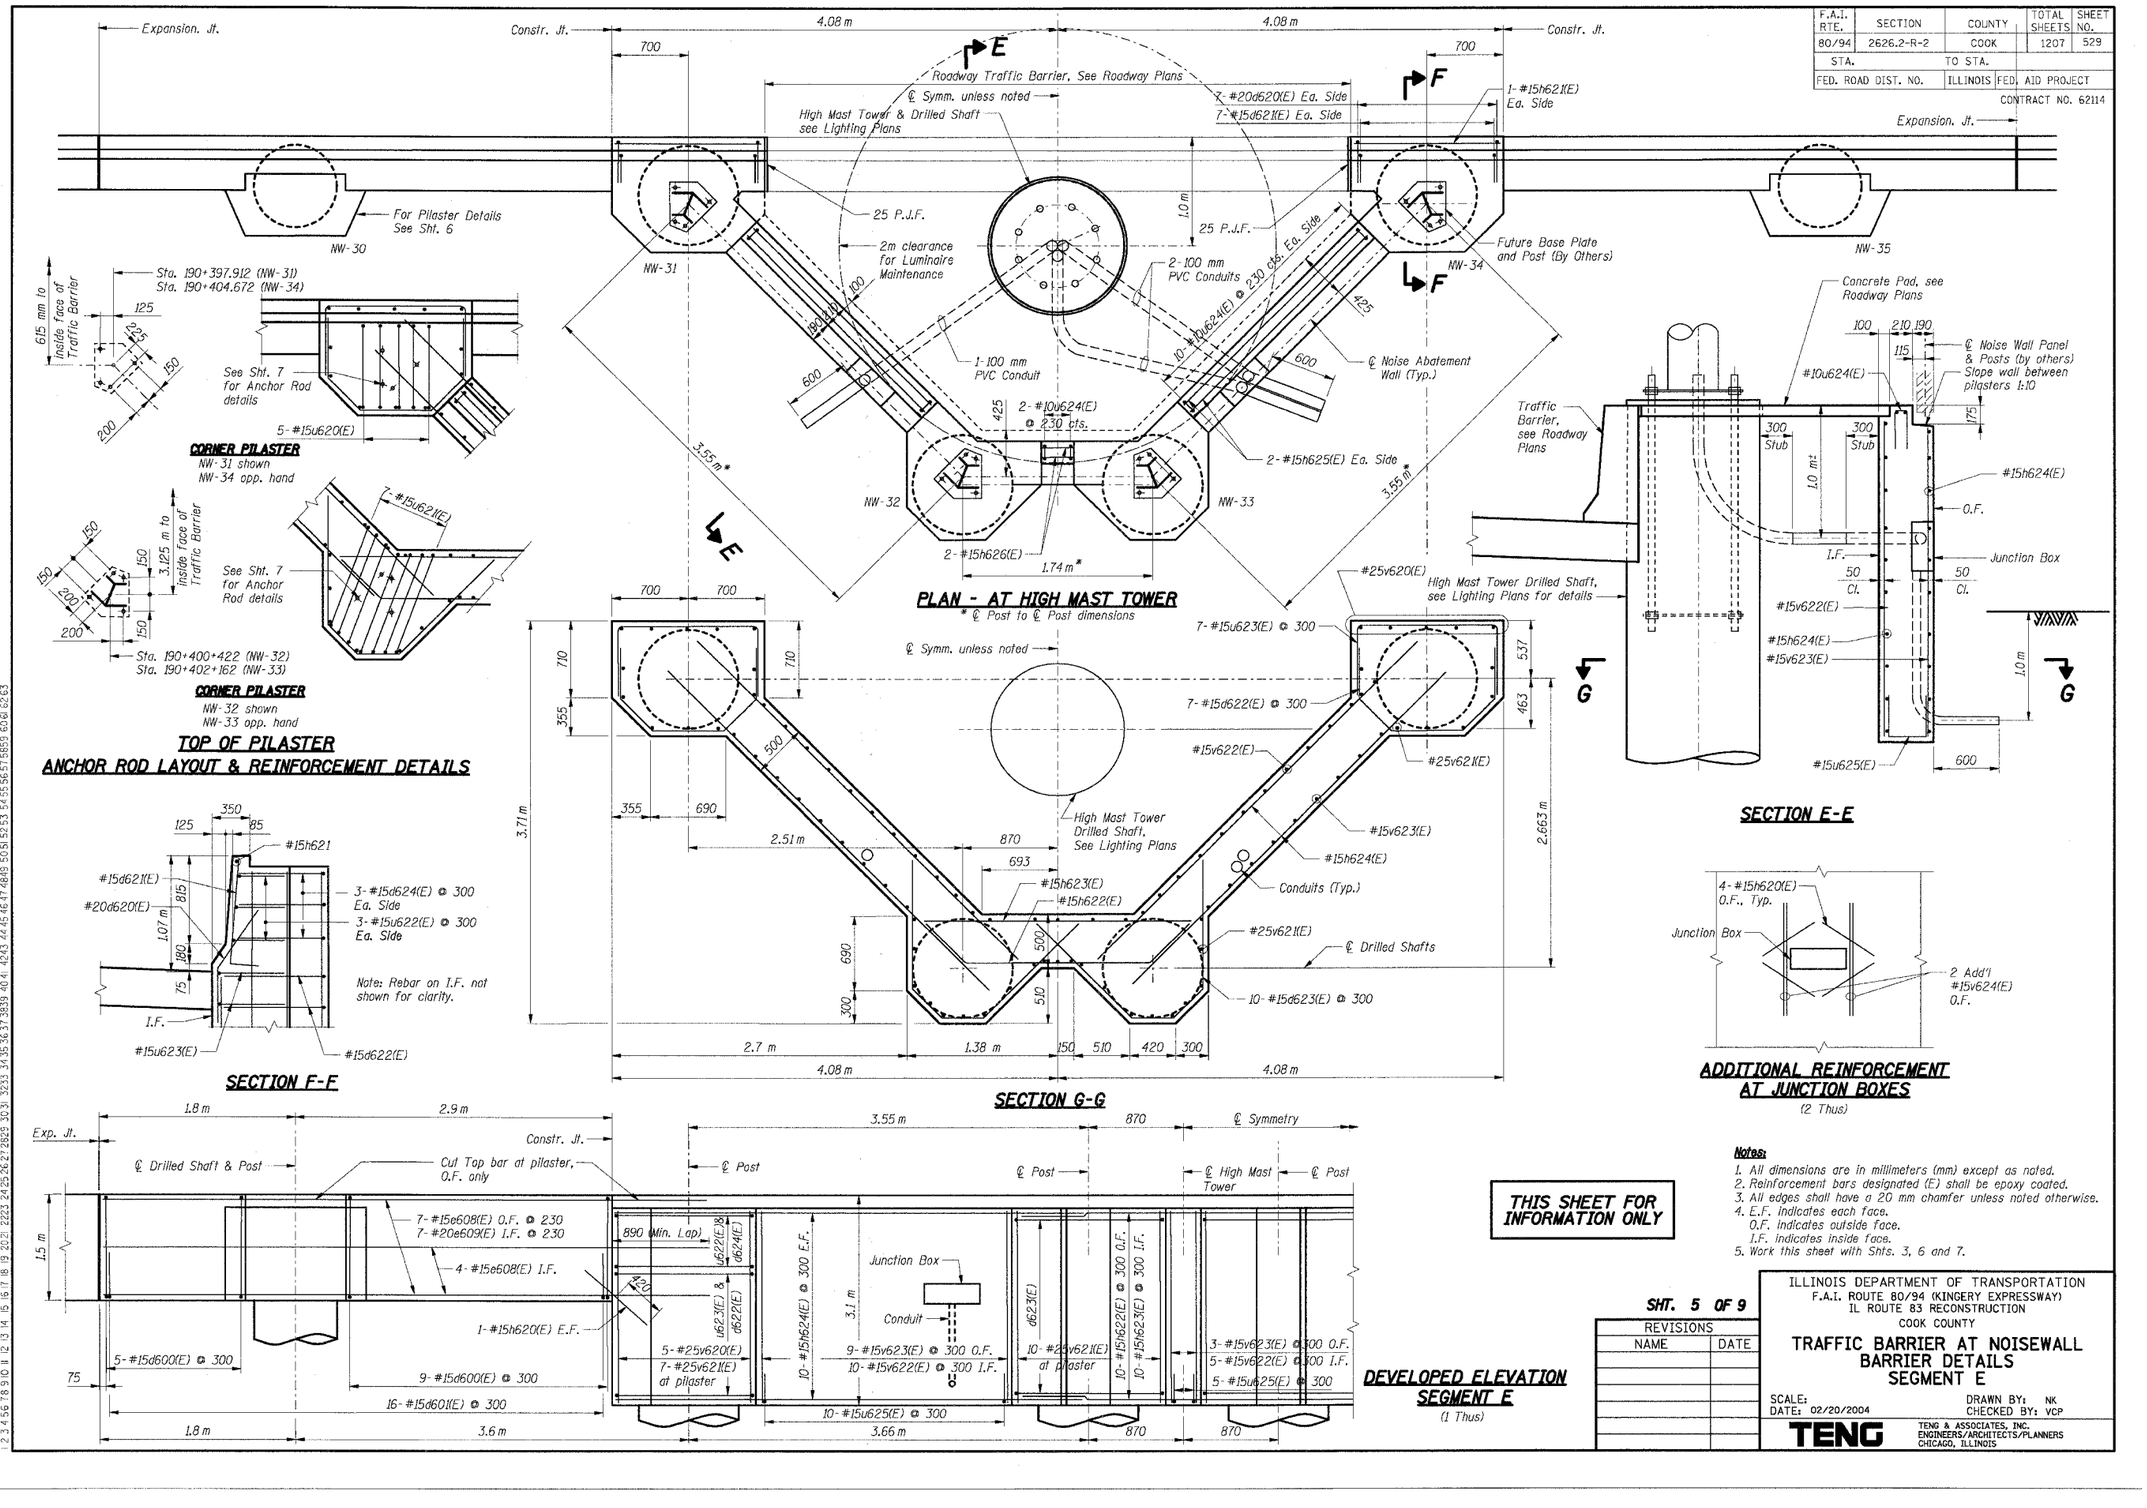

THIS SHEET FOR INFORMATION ONLY

Notes:

1. All dimensions are in millimeters (mm) except as noted.
2. Reinforcement bars designated (E) shall be epoxy coated.
3. All edges shall have a 20 mm chamfer unless noted otherwise.
4. E.F. indicates each face.
   O.F. indicates outside face.
   I.F. indicates inside face.
5. Work this sheet with Shts. 3, 6 and 7.

SHT. 5 OF 9

REVISIONS	
NAME	DATE

ILLINOIS DEPARTMENT OF TRANSPORTATION
F.A.I. ROUTE 80/94 (KINGERY EXPRESSWAY)
IL ROUTE 83 RECONSTRUCTION
COOK COUNTY

TRAFFIC BARRIER AT NOISEWALL BARRIER DETAILS SEGMENT E

SCALE:
DATE: 02/20/2004
DRAWN BY: NK
CHECKED BY: VCP

TENG & ASSOCIATES, INC.
ENGINEERS/ARCHITECTS/PLANNERS
CHICAGO, ILLINOIS

7-11-2005, 13:34:49 T:\DOCUMENT\38750\STRUCT\DGN\H5838002A.DGN BAJZEKK.J
1 2 