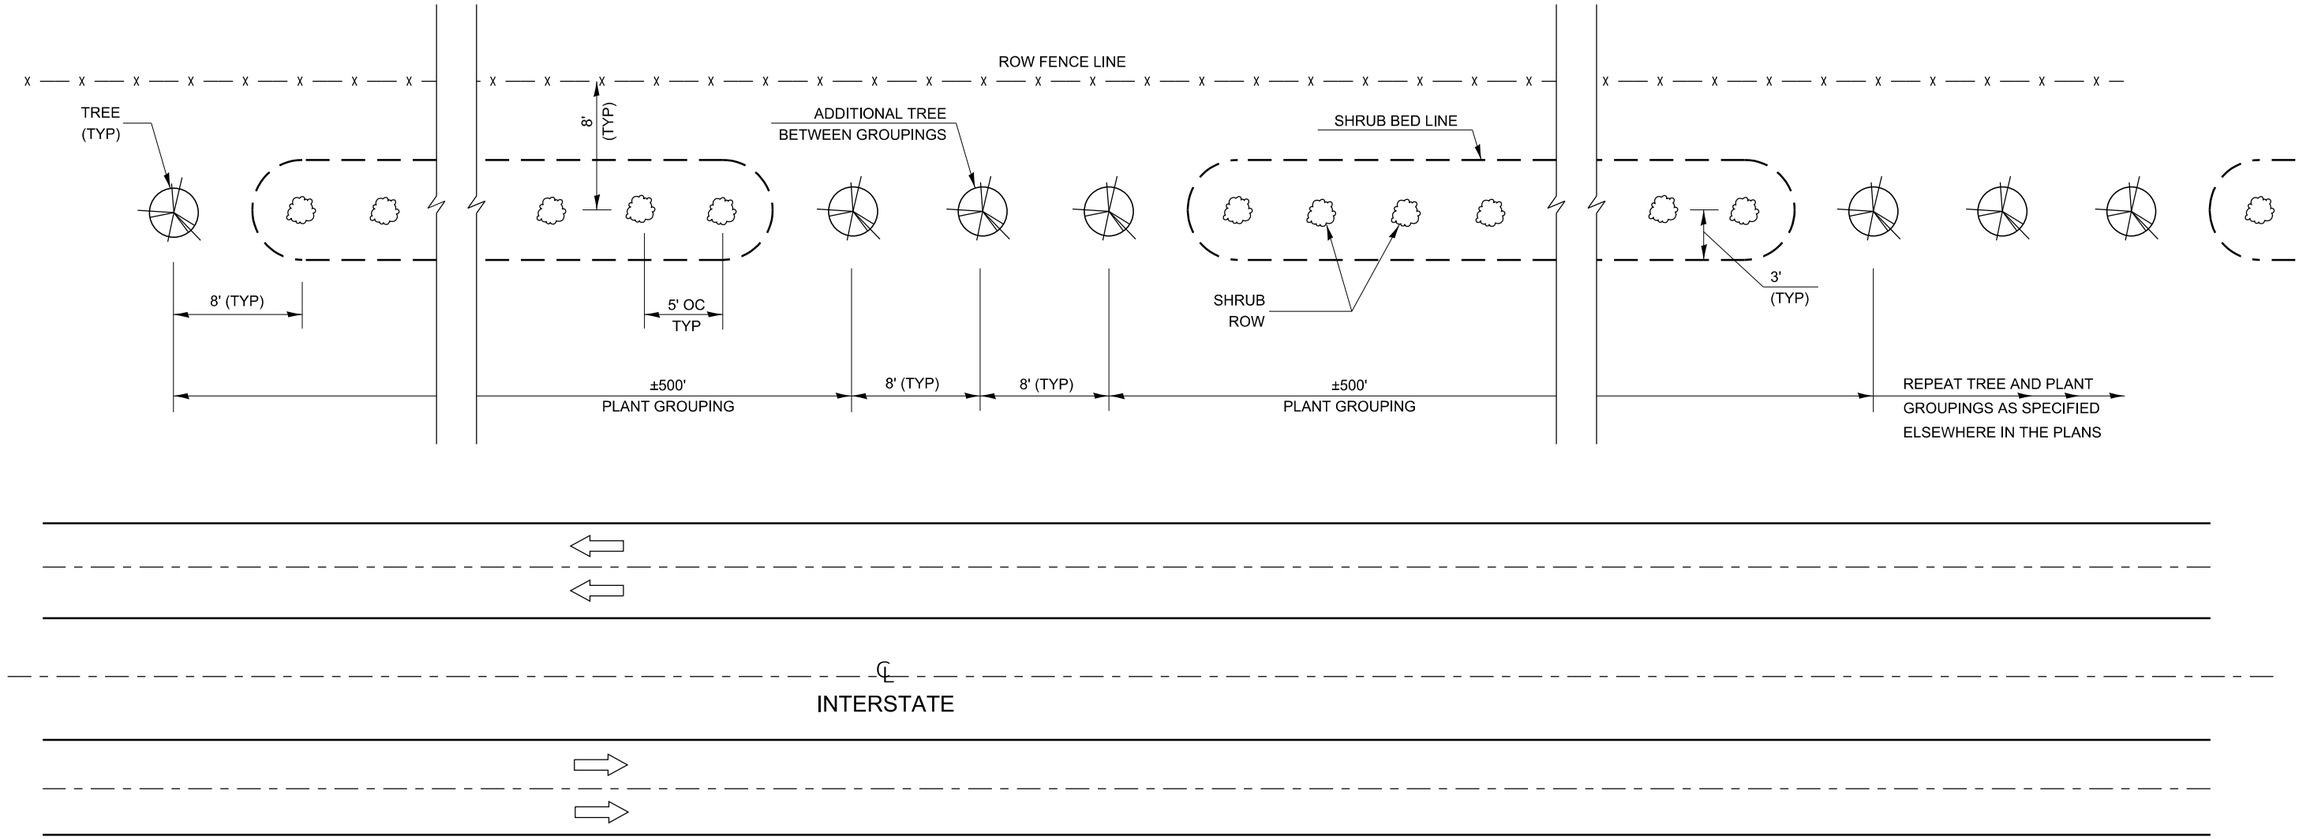


# TREE AND SHRUB PLACEMENT DETAIL

## NOTES

FOR E-W ROADWAYS, PLACE PLANTINGS NORTH OF HIGHWAY
FOR N-S ROADWAYS, PLACE PLANTINGS WEST OF HIGHWAY

PLACEMENT OF SHRUBS AND TREES SHALL NOT INTERFERE WITH EXISTING PREVIOUSLY DEPARTMENT PLANTED SHRUB OR TREE LINES

EXACT LOCATIONS TO BE DETERMINED BY THE ENGINEER

USE EXISTING SNOW FENCE LOCATIONS AS A GUIDE FOR PROPOSED PLANTING LOCATIONS

ONE ±500' PLANT GROUPING SHALL CONSIST OF 2 TREES AND APPROXIMATELY 97 SHRUBS

ONLY ONE TYPE OF SHRUB SHALL BE USED PER EACH ±500' PLANT GROUPING

DESIGNER NOTE:

PLANS MUST INCLUDE A PLANTING SCHEDULE

253-3

**NOT TO SCALE**

MODEL: dist 3 details
FILE NAME: pw:\\illinois-pw.bentley.com:PWIDOT\Documents\IDOT Offices\District 3\Projects\2-Darcy Details\D3 Detail Revisions 2023\200-299 EARTHWORK - LANDSCAPING - EROSION.dgn

| | | | |
|---|---|---|---|
| USER NAME = Anthony.Grunstad | DESIGNED - | REVISED - | STATE OF ILLINOIS DEPARTMENT OF TRANSPORTATION |
| | DRAWN - | REVISED - | |
| PLOT SCALE = 100.000 ' / in. | CHECKED - | REVISED - | |
| PLOT DATE = 9/26/23 | DATE - | REVISED - | |

SCALE: SHEET OF SHEETS STA. TO STA.

| F.A. RTE. | SECTION | COUNTY | TOTAL SHEETS | SHEET NO. |
|---|---|---|---|---|
| | | | | |
| | | CONTRACT NO. | | |
| | ILLINOIS | FED. AID PROJECT | | |