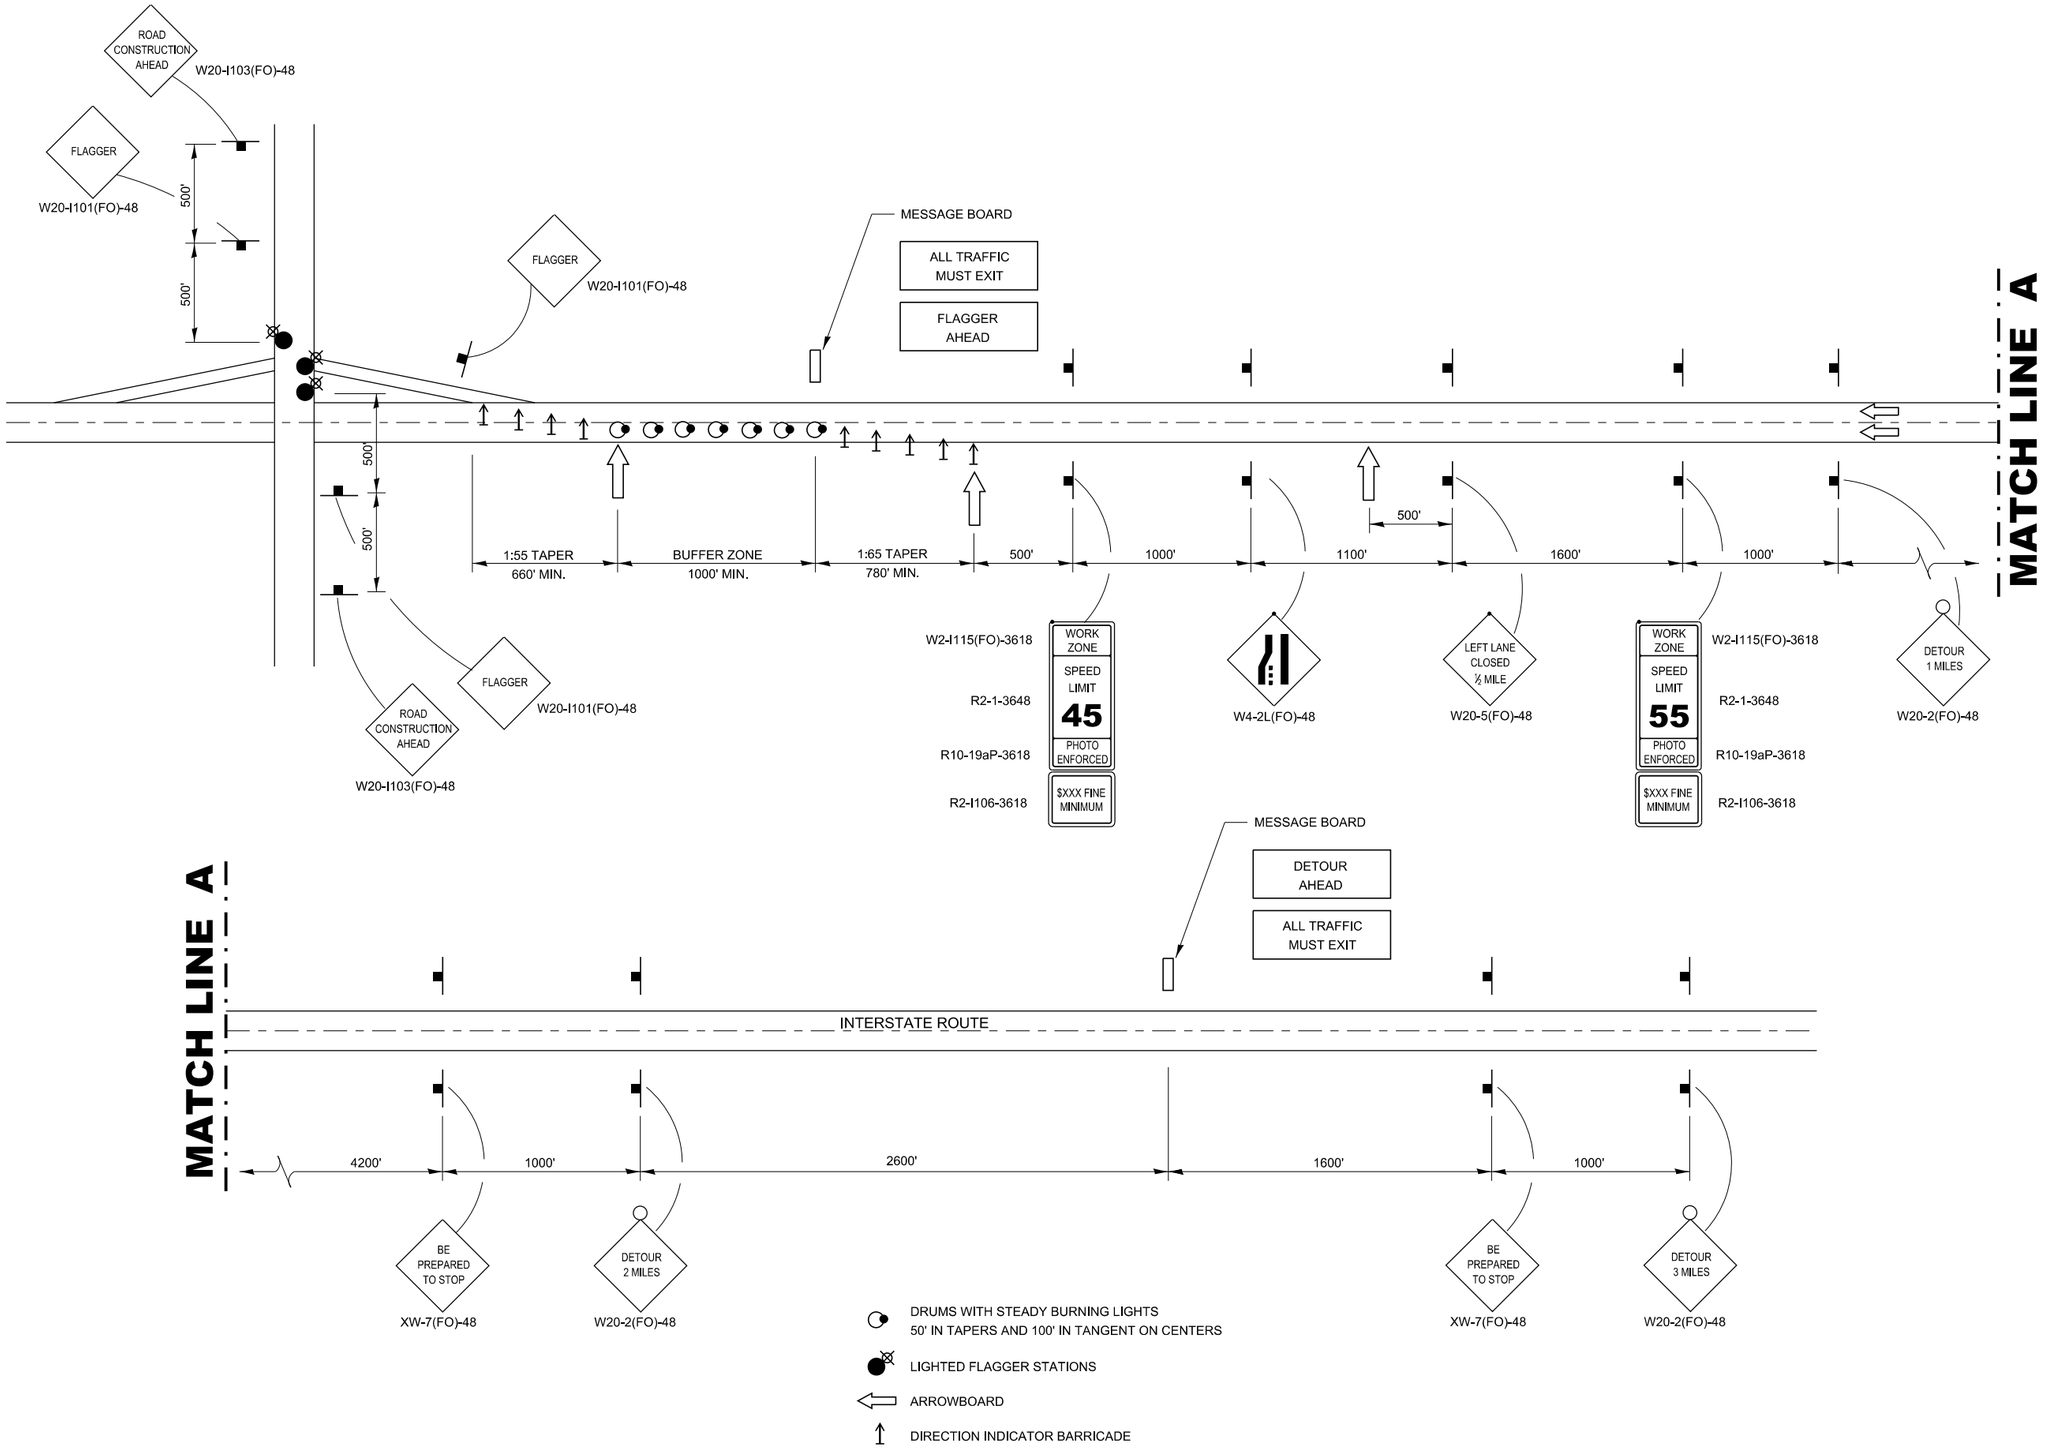

701-1

MODEL: dist 3 details
FILE NAME: pw:\\dot-pw.bentley.com:PWIDOTDocuments\IDOT Offices\District 3\Projects\Darcy Detail\n103 Detail Revisions 2023\700-799 WORK ZONE - SIGNING - PAVEMENT MARKING.dgn

USER NAME = anthony.grunstad	DESIGNED -	REVISED -	STATE OF ILLINOIS DEPARTMENT OF TRANSPORTATION
	DRAWN -	REVISED -	
PLOT SCALE = 100.000 ' / in.	CHECKED -	REVISED -	
PLOT DATE = 10/3/23	DATE -	REVISED -	

SCALE:	SHEET OF SHEETS	STA.	TO STA.

F.A. RTE.	SECTION	COUNTY	TOTAL SHEETS	SHEET NO.
		CONTRACT NO.		
	ILLINOIS	FED. AID PROJECT		