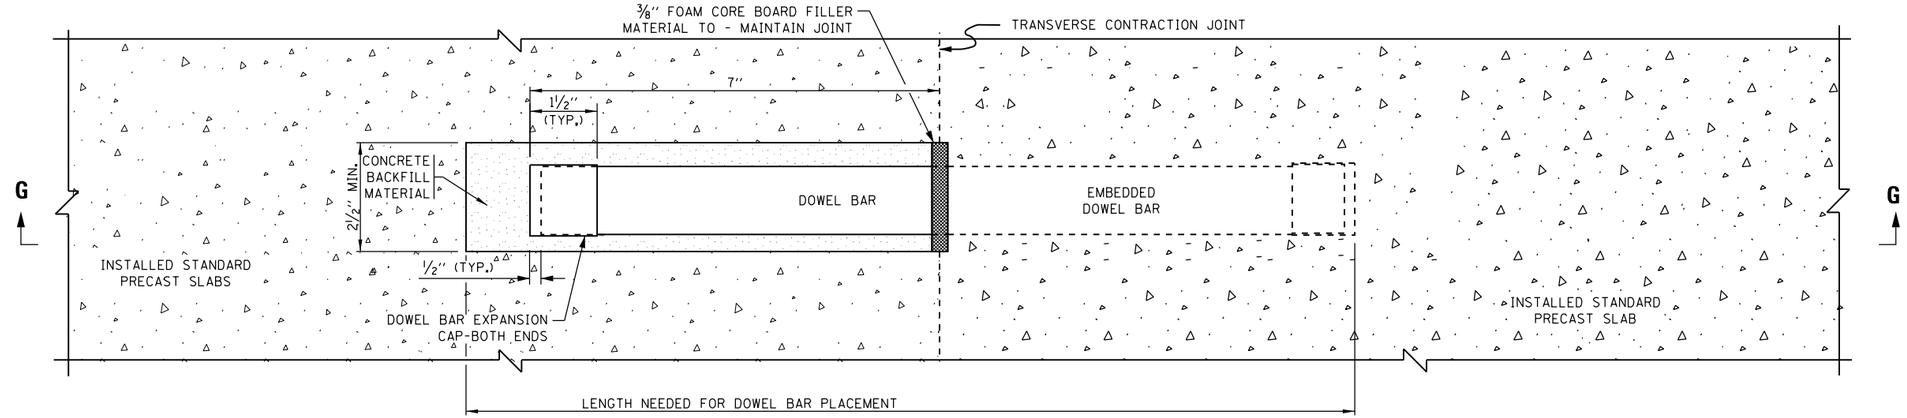

PLAN VIEW

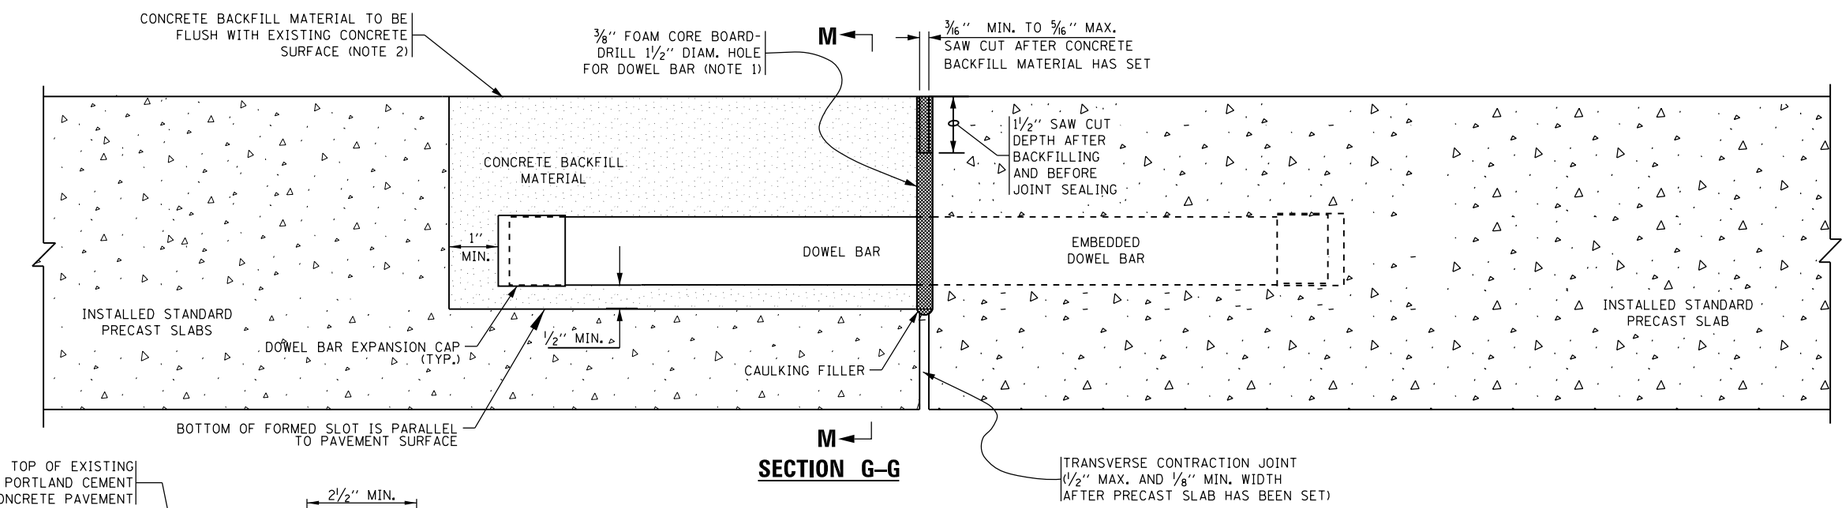

SECTION G–G

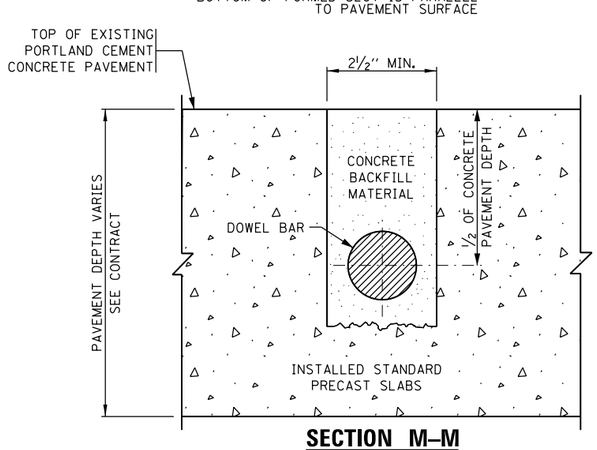

SECTION M–M

DETAIL E – WIDE MOUTH DOWEL BAR PLACEMENT DETAIL FOR CONSECUTIVE STANDARD PRECAST PANELS

NOTES:

1. PLACE FOAM CORE BOARDS TO THE TOP OF PATCH.
2. UPON COMPLETION, THE FINISHED SURFACE OF THE CONCRETE BACKFILL MATERIAL SHALL NOT BE BELOW THE EXISTING CONCRETE SURFACE.

FILE NAME = pw:\\IL084EBIDINTEG.illinois.gov:PWIDOT\Documents\IDOT Offices\District 1\Projects\DistStandards\CADData\CADsheets\bd57.dgn	USER NAME = gaglianobt	DESIGNED - O. PATEL	REVISED - D.G. 9-16	STATE OF ILLINOIS DEPARTMENT OF TRANSPORTATION	PRECAST CONCRETE PAVEMENT SLABS			F.A. RTE.	SECTION	COUNTY	TOTAL SHEETS	SHEET NO.
	PLOT SCALE = 100.0000 ' / in.	CHECKED -	REVISED -									
Default	PLOT DATE = 9/20/2016	DATE - 10-25-2013	REVISED -		SCALE: NONE	SHEET 15 OF 19 SHEETS	STA. TO STA.		BD 57	CONTRACT NO.		
									ILLINOIS FED. AID PROJECT			