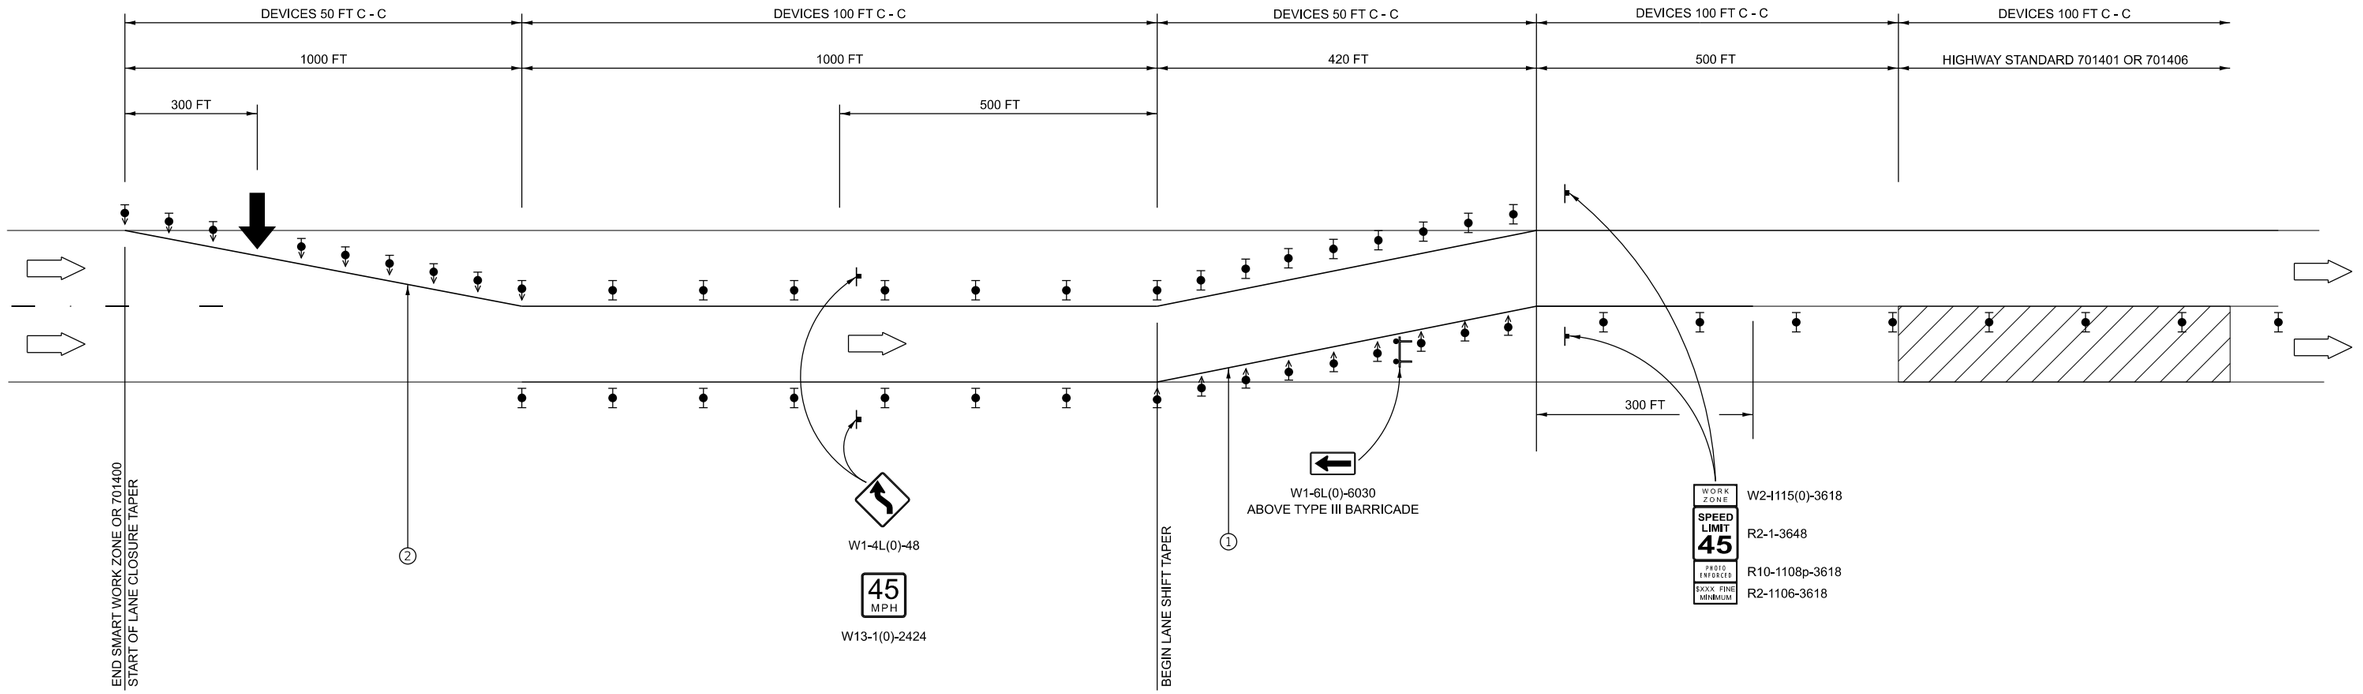

LEGEND

DIRECTION INDICATOR BARRICADE WITH STEADY BURN MONODIRECTIONAL LIGHT

TYPE II BARRICADE, DRUM, OR VERTICAL BARRICADE WITH STEADY BURN MONO-DIRECTIONAL LIGHT (LIGHTS REQUIRED AT NIGHT ONLY)

DIRECTION OF TRAFFIC

TYPE III BARRICADE WITH FLASHING MONO-DIRECTIONAL LIGHTS. (LIGHTS REQUIRED AT NIGHT ONLY)

ARROW BOARD

WORK AREA

① TEMPORARY PAVEMENT MARKING TYPE IV TAPE - WHITE *

② TEMPORARY PAVEMENT MARKING TYPE IV TAPE - YELLOW *

NOTES: SEE HIGHWAY STANDARD 701401 AND 701406 FOR DETAILS NOT SHOWN

* TEMPORARY MARKING TAPE NOT REQUIRED FOR 701406

MODEL: Default
FILE NAME: c:\dgn_work\workzone\hard\d10984767\D0-788 WORK ZONE - SIGNING - PAVEMENT MARKING.DGN

USER NAME = ronald.pohar	DESIGNED -	REVISED -
	DRAWN -	REVISED -
	CHECKED -	REVISED -
PLOT DATE = 5/30/2025	DATE -	REVISED -

STATE OF ILLINOIS
DEPARTMENT OF TRANSPORTATION

INTERSTATE WEAVE - NO BARRIER

SCALE: | SHEET OF SHEETS | STA. | TO STA.

F.A. RTE.	SECTION	COUNTY	TOTAL SHEETS	SHEET NO.
		CONTRACT NO.		
	ILLINOIS FED. AID PROJECT			