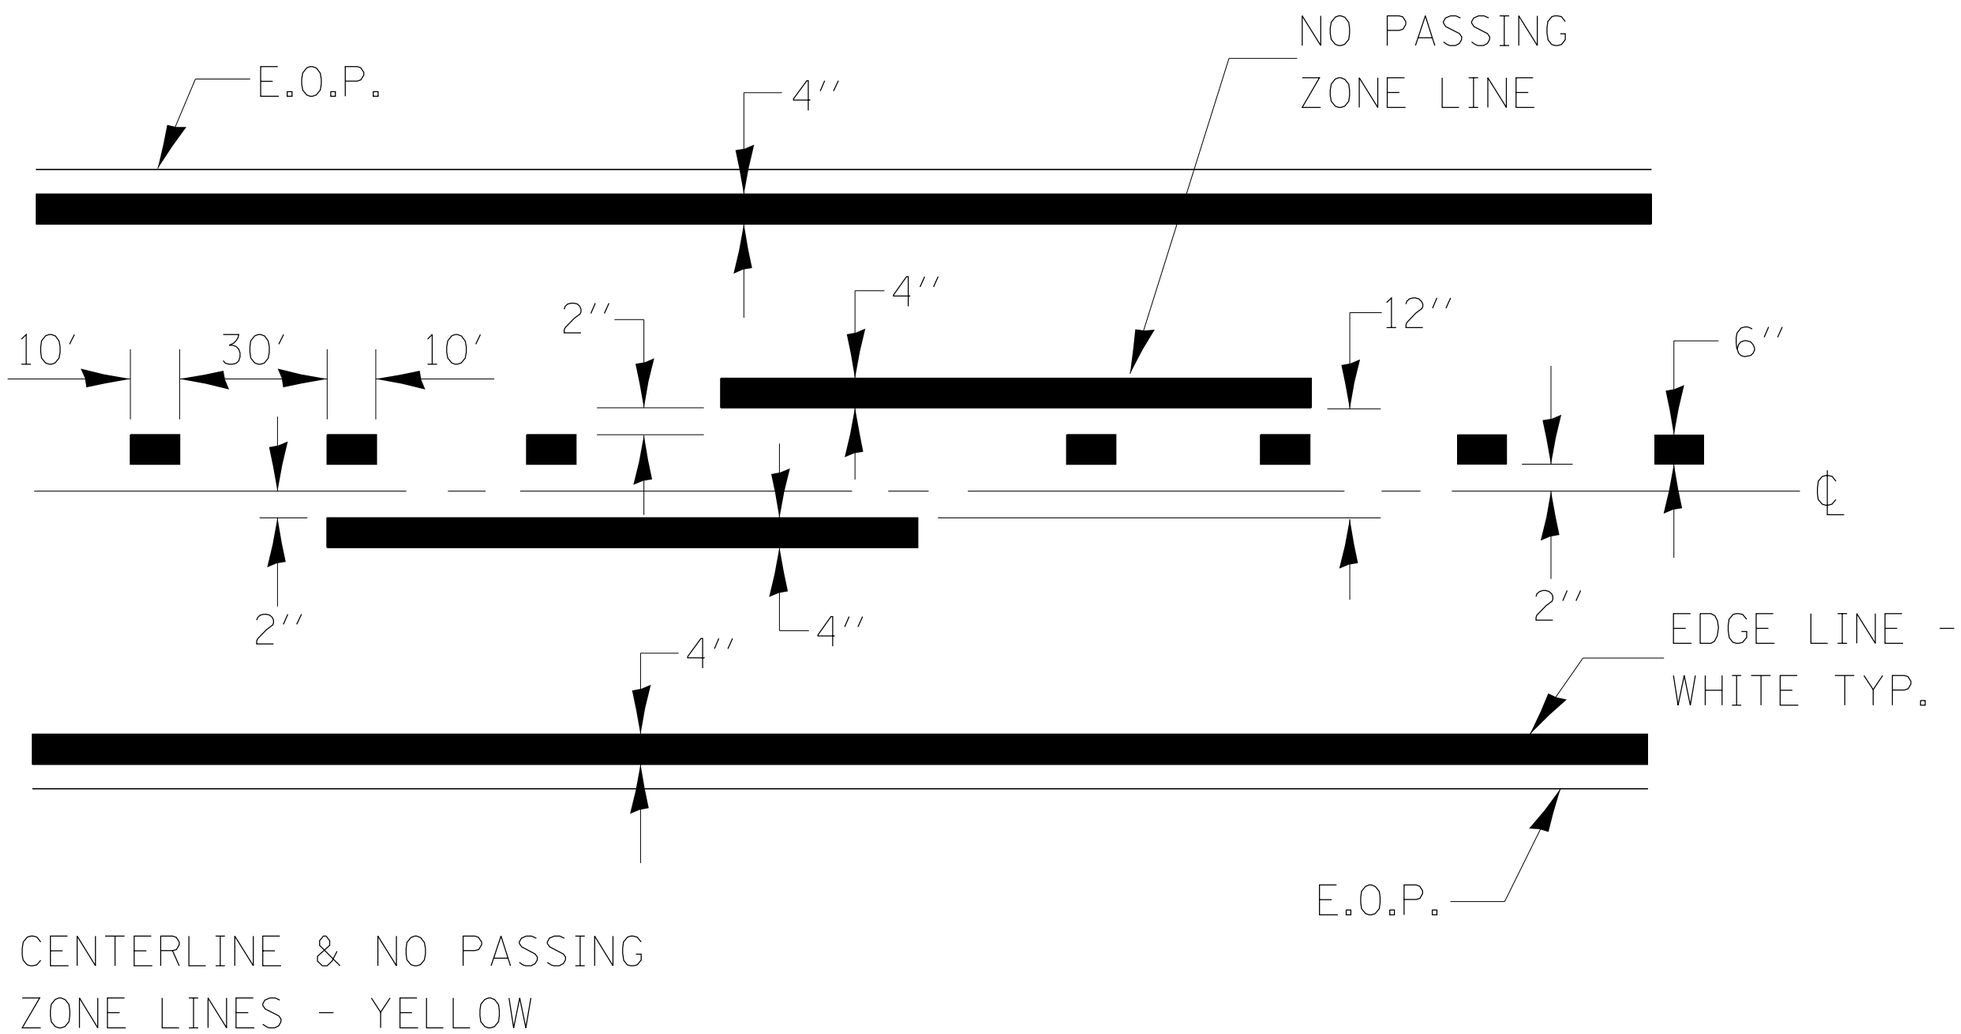

PAVEMENT MARKING

780–8