SIGN DETAIL
1:75

WB-BM-119
STA. 1024+90

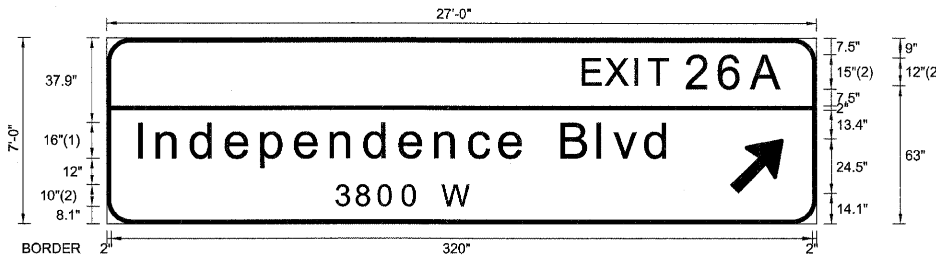

BORDER
R=11"
TH=2"

FONT:
(1) ClearviewHwy-5-W-R
(2) ClearviewHwy-5-W

SIGN NUMBER	name
WIDTH x HGHT.	27'-0" x 7'-0"
BORDER WIDTH	2"
CORNER RADIUS	11"
MOUNTING	Overhead
BACKGROUND	TYPE: Reflective
	COLOR: Green
LEGEND/BORDER	TYPE: Reflective
	COLOR: White/White

SYMBOL	ROT	X	Y	WID	HT
ARMED	45	284.5	14.1	20	31.5

Panel Style: sign_default.ssi
Dimensions are in inches.tenths

Letter locations are panel edge to lower left corner

LETTER POSITIONS (X)

																	LENGTH	SERIES/SIZE
E	X	I	T	2	6	A												ClearviewHwy-5-W
218	228.3	241.9	247.8	265.5	280.6	295											91	12,15
I	n	d	e	p	e	n	d	e	n	c	e		B	l	v	d		ClearviewHwy-5-W-R
15	23.4	38.9	54.9	71.1	86.5	102.7	118.3	134.3	150.5	166	179.9	191.6	208.2	224.8	231.7	246.4	243	16/13
3	8	0	0		W													ClearviewHwy-5-W-R
104.7	114.3	124.4	135.3	143.5	153.3												61.9	10

FILE NAME =	DESIGNED - SEW	REVISED -	LIN ENGINEERING,LTD. Consulting Engineers Chatham, Illinois Westmont, Illinois
$FILEL$	DRAWN - SEW	REVISED -	
USER NAME = $USER$	CHECKED - SEW	REVISED -	
PLOT DATE = $DATE$	DATE - 12/2009	REVISED -	

STATE OF ILLINOIS
DEPARTMENT OF TRANSPORTATION

SIGNING DETAILS

SCALE: N.T.S. | SHEET NO. 48 OF 79 SHEETS | STA. | TO STA.

F.A.I. RTE.	SECTION	COUNTY	TOTAL SHEETS	SHEET NO.
290	(2828B,D, ETC., 3031.1)RS-6	COOK	300	261
		CONTRACT NO. 60G53		

FED. ROAD DIST. NO. | ILLINOIS | FED. AID PROJECT