SECTION	COUNTY	TOTAL SHEETS	SHEET NO.
15VB-1-R-1	Cook	243	43
STA.	TO STA.		
FED. ROAD DIST. NO.	ILLINOIS	FED. AID PROJECT	

MATCH TO PAGE 1

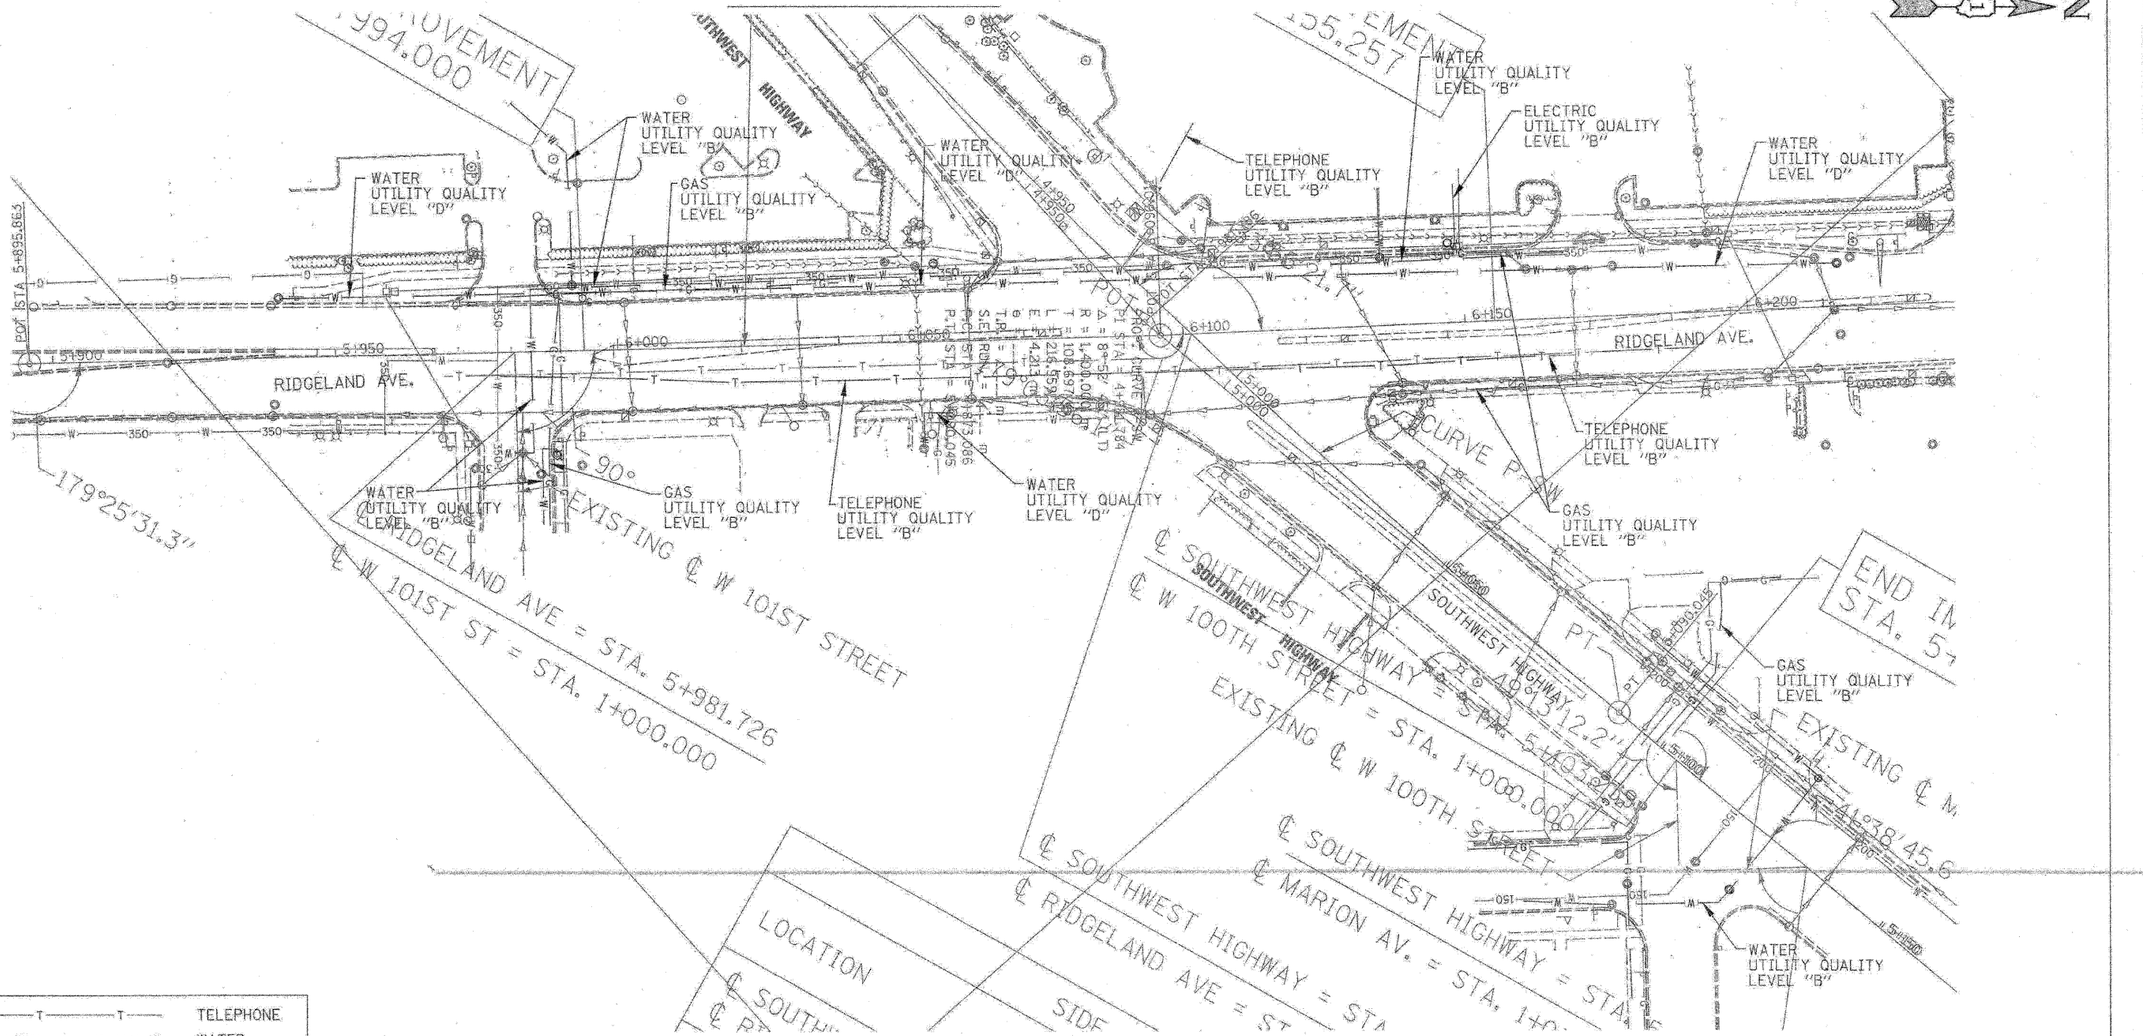

T	TELEPHONE
W	WATER
G	GAS
FO	FIBER OPTIC
E	ELECTRIC

TBE GROUP, INC.
CIVIL ENGINEERING * TRANSPORTATION * ENVIRONMENTAL * PLANNING * UTILITY ENGINEERING/LOCATING

IL09500240
Checked by: Sandra A. Gaspe
PAGE 2 OF 2
Utility Quality Level "B" : Designating

Utility shown on these plans as depicted in the legend have been investigated by TBE Group, Inc in accordance with SUE Industry Standards. All other information shown has been provided to TBE Group, Inc by others. TBE's SUE field investigation was performed during the period 10-03-05 through 12-02-05. Changes to utilities after these dates may have been made and therefore may result in variances from this plan. Consideration should be given to updating this plan if deemed advisable prior to final design and construction.

205 W. WACKER DRIVE
SUITE 1020
CHICAGO, IL 60606
(312) 704-1970

REVISIONS	
NAME	DATE

ILLINOIS DEPARTMENT OF TRANSPORTATION

Southwest Highway over B&O Railroad, Stoney Creek and at Ridgeland Avenue.
Cook County, IL
Section No. 15VB-1-R-1
Contract No. 62388

DRAWN BY - KLC
SCALE : 1:500