℄ RIDGELAND AVENUE

F.A. RTE.	SECTION	COUNTY	TOTAL SHEETS	SHEET NO.
			243	242
STA.		TO STA.		
FED. ROAD DIST. NO.		ILLINOIS	FED. AID PROJECT	
			CONTRACT NO. 62388	

FINAL SURVEY — NOTE BOOK — NO. — BY — DATE
SURVEYED — PLOTTED — TEMPLATE — AREAS — AREAS CHECKED

ORIGINAL SURVEY — NOTE BOOK — NO. — BY — DATE
SURVEYED — PLOTTED — TEMPLATE — AREAS — AREAS CHECKED

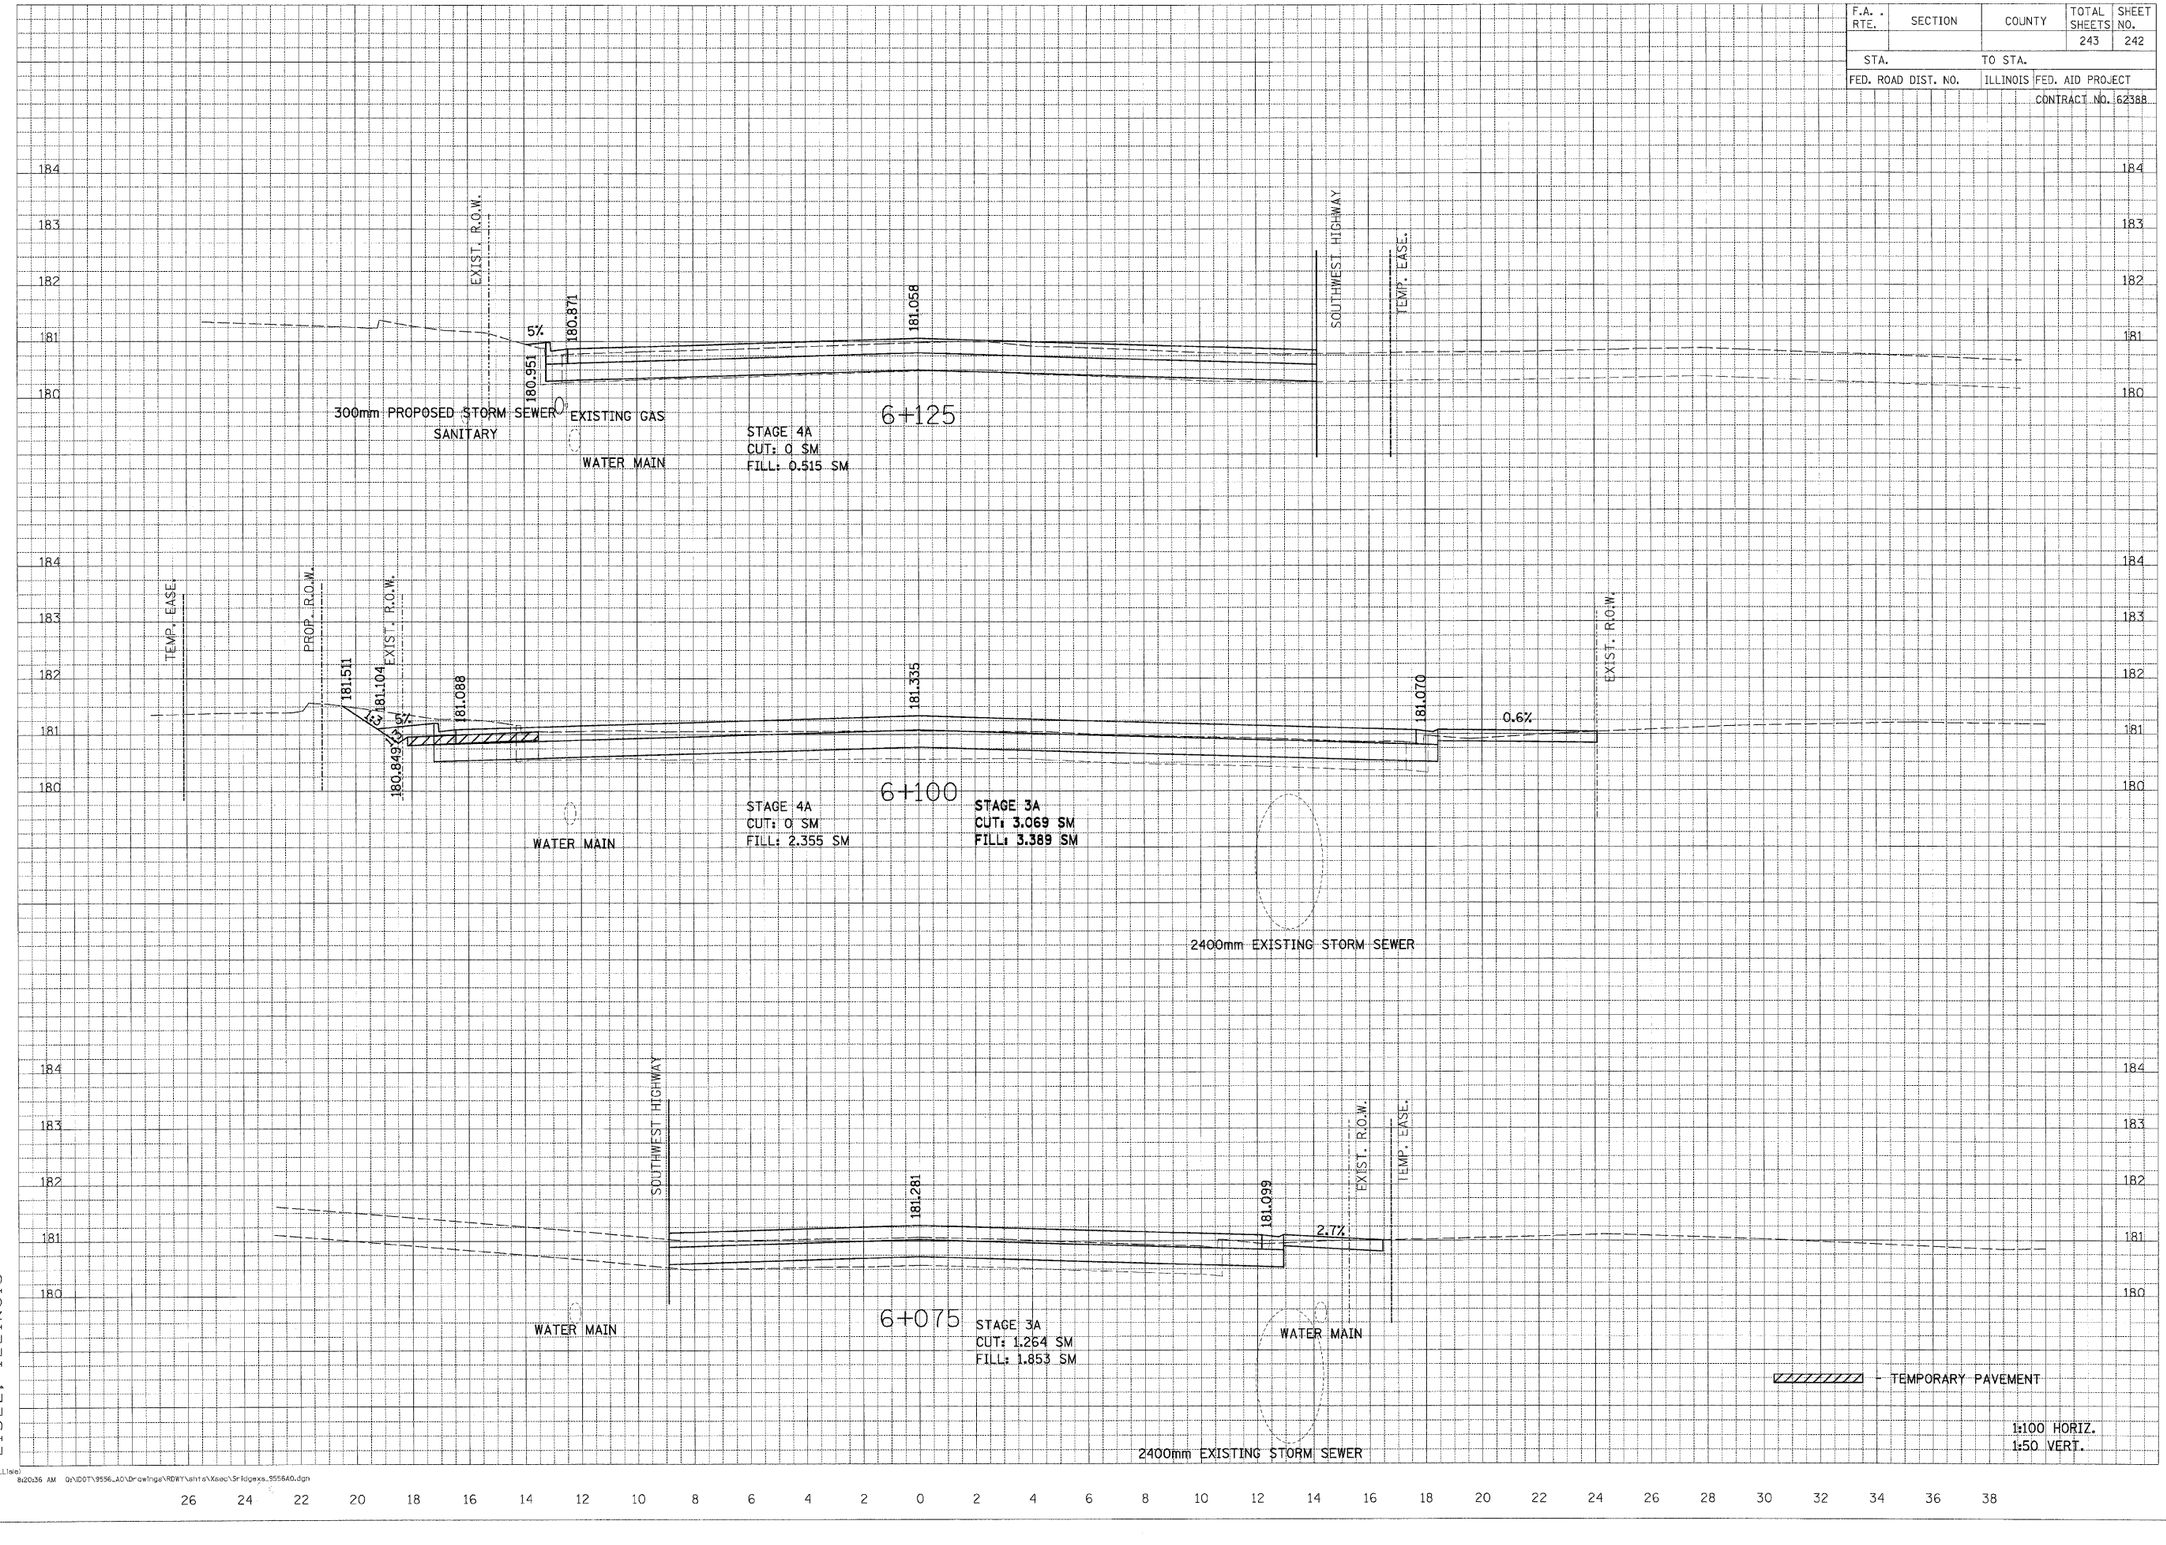

PATRICK ENGINEERING INC.
LISLE, ILLINOIS

tkoeppen(Rdwy_Lisle)
6/26/2009 8:20:36 AM G:\IDOT\9556_A0\Drawings\RDWY\shts\Xsec\Sridgexs_955640.dgn