CONTRACT NO. 62883

F.A.P RTE.	SECTION	COUNTY	TOTAL SHEETS	SHEET NO.
326	•	McHENRY	502	151
STA. 9+35.22		TO STA.142+08.53		
FED. ROAD DIST. NO.	ILLINOIS	FED. AID PROJECT		

• (105X & 106) WRS-2

PLAN — SURVEYED / DRAWN / ALIGNMENT CHECKED / GRADES CHECKED / R.O.W. CHECKED / DGN FILE NAME / NOTE BOOK / NO. ____ / BY / DATE

PROFILE — SURVEYED / DRAWN / GRADES CHECKED / B.M. NOTED / STRUCTURE NO(S). / NOTATIONS CHKD / NOTE BOOK / NO. ____ / BY / DATE

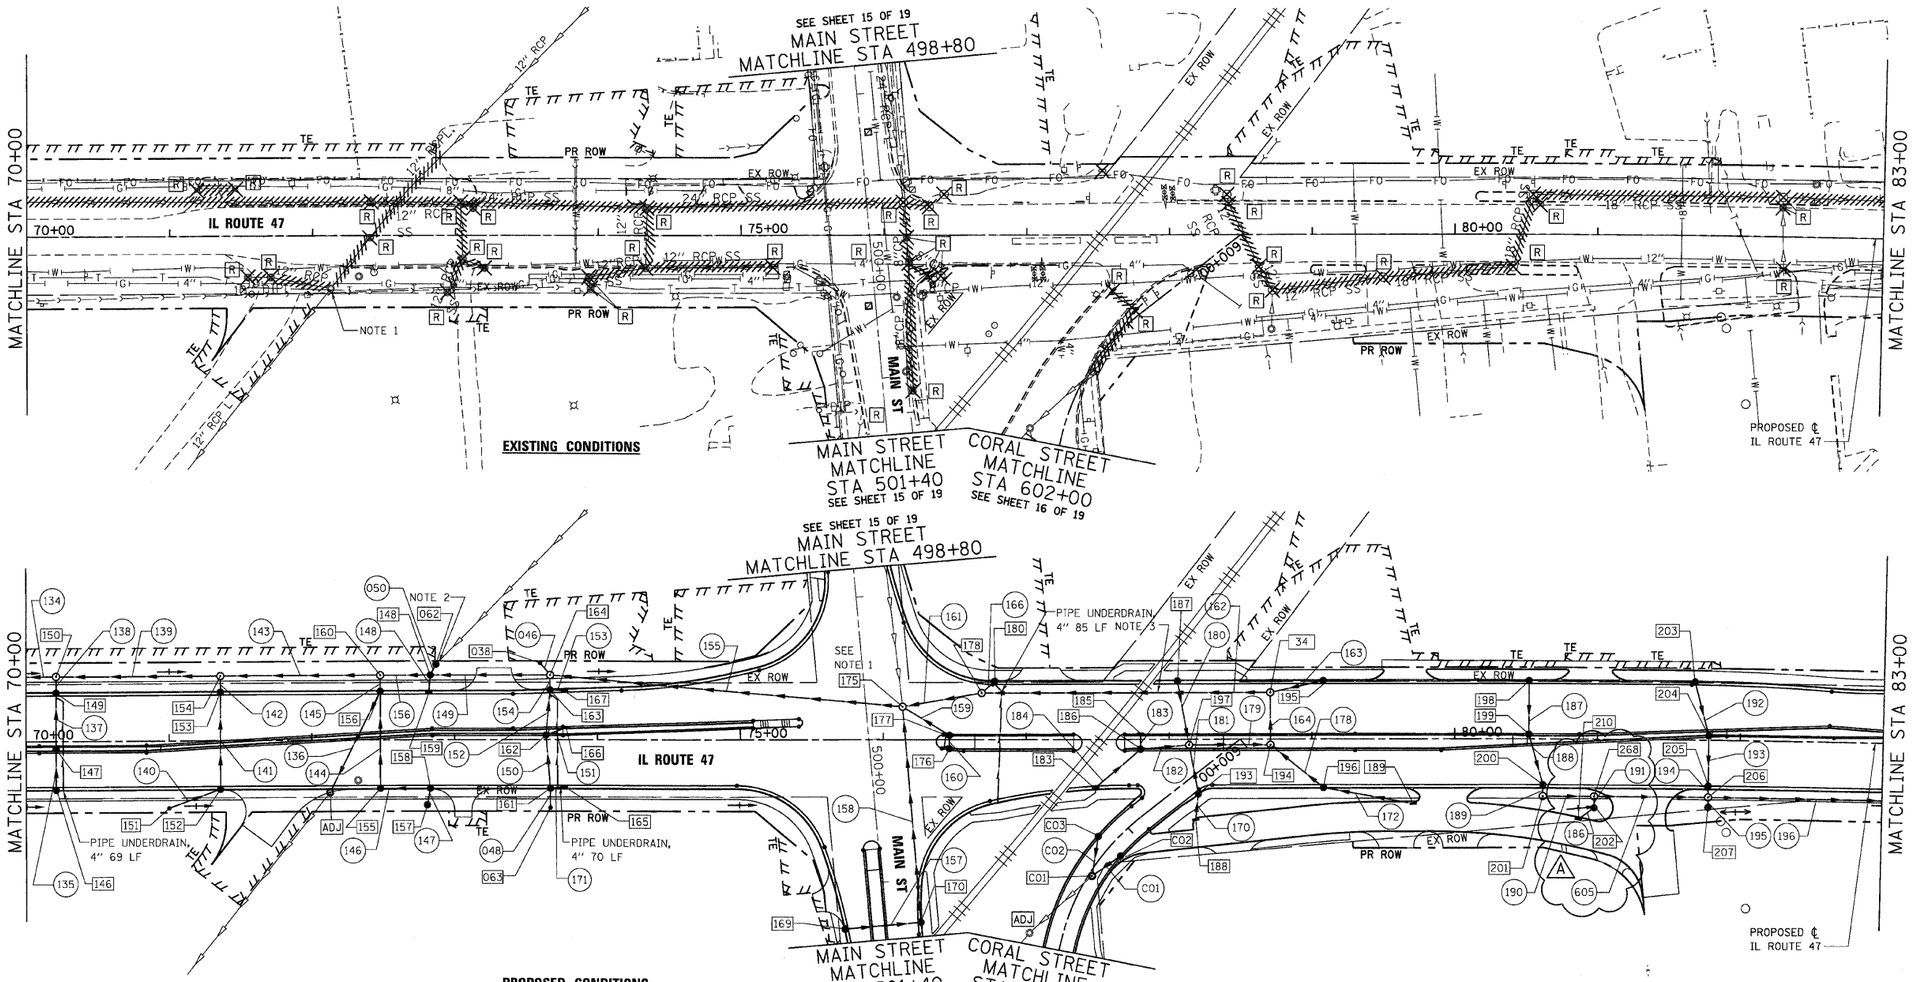

EXISTING CONDITIONS

PROPOSED CONDITIONS

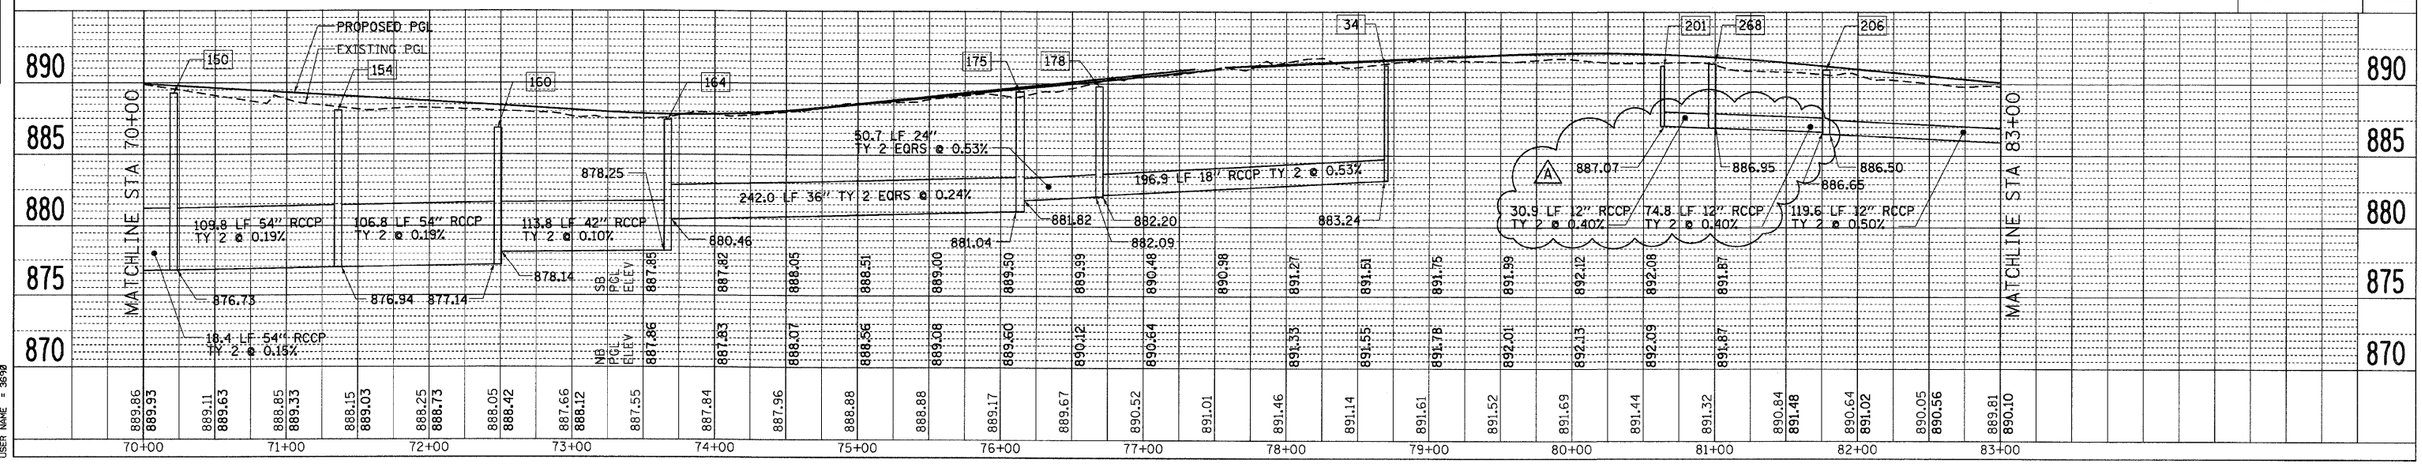

NOTES:

1. EXISTING MANHOLE PENETRATION TO BE PLUGGED AFTER REMOVAL OF 12" RCP.
2. PROPOSED CATCH BASIN TO BE CONNECTED TO EXISTING STORM SEWER SYSTEM. EXISTING INVERT TO BE MAINTAINED.
3. SEE RAIL BORE AND JACK DETAIL FOR RAILROAD BORING AND JACKING DETAILS.

REVISIONS	
NAME	DATE
ADDENDUM A	12/21/09

PLOT DATE = Friday December 18, 2009
FILE NAME = S:\LI-CADD\Dist-ars\USL\drn_sht06.dgn
PLOT SCALE = 4.999961
PLOT NAME = SS30