CONTRACT NO. 62882

F.A.P RTE.	SECTION	COUNTY	TOTAL SHEETS	SHEET NO.
326	•	McHENRY	502	33
STA. 9+35.22		TO STA.142+08.53		
FED. ROAD DIST. NO.	ILLINOIS	FED. AID PROJECT		

• (105X & 106) WRS-2

REMOVAL ITEM

PLAN — SURVEYED / PLOTTED / ALIGNMENT CHECKED / FIELD BOOK / NO. / BY / DATE / ADD FILE NAME

PROFILE — SURVEYED / PLOTTED / GRADES CHECKED / FIELD BOOK / NO. / BY / DATE / STRUCTURE NO(S)/ITN'S CHKD

PLOT DATE = Wednesday, October 14, 2009
FILE NAME = c:\projects\DOT\dnt\633_pps_sht\06.dgn
PLOT SCALE = 40.9999'/in
USER NAME = 38981

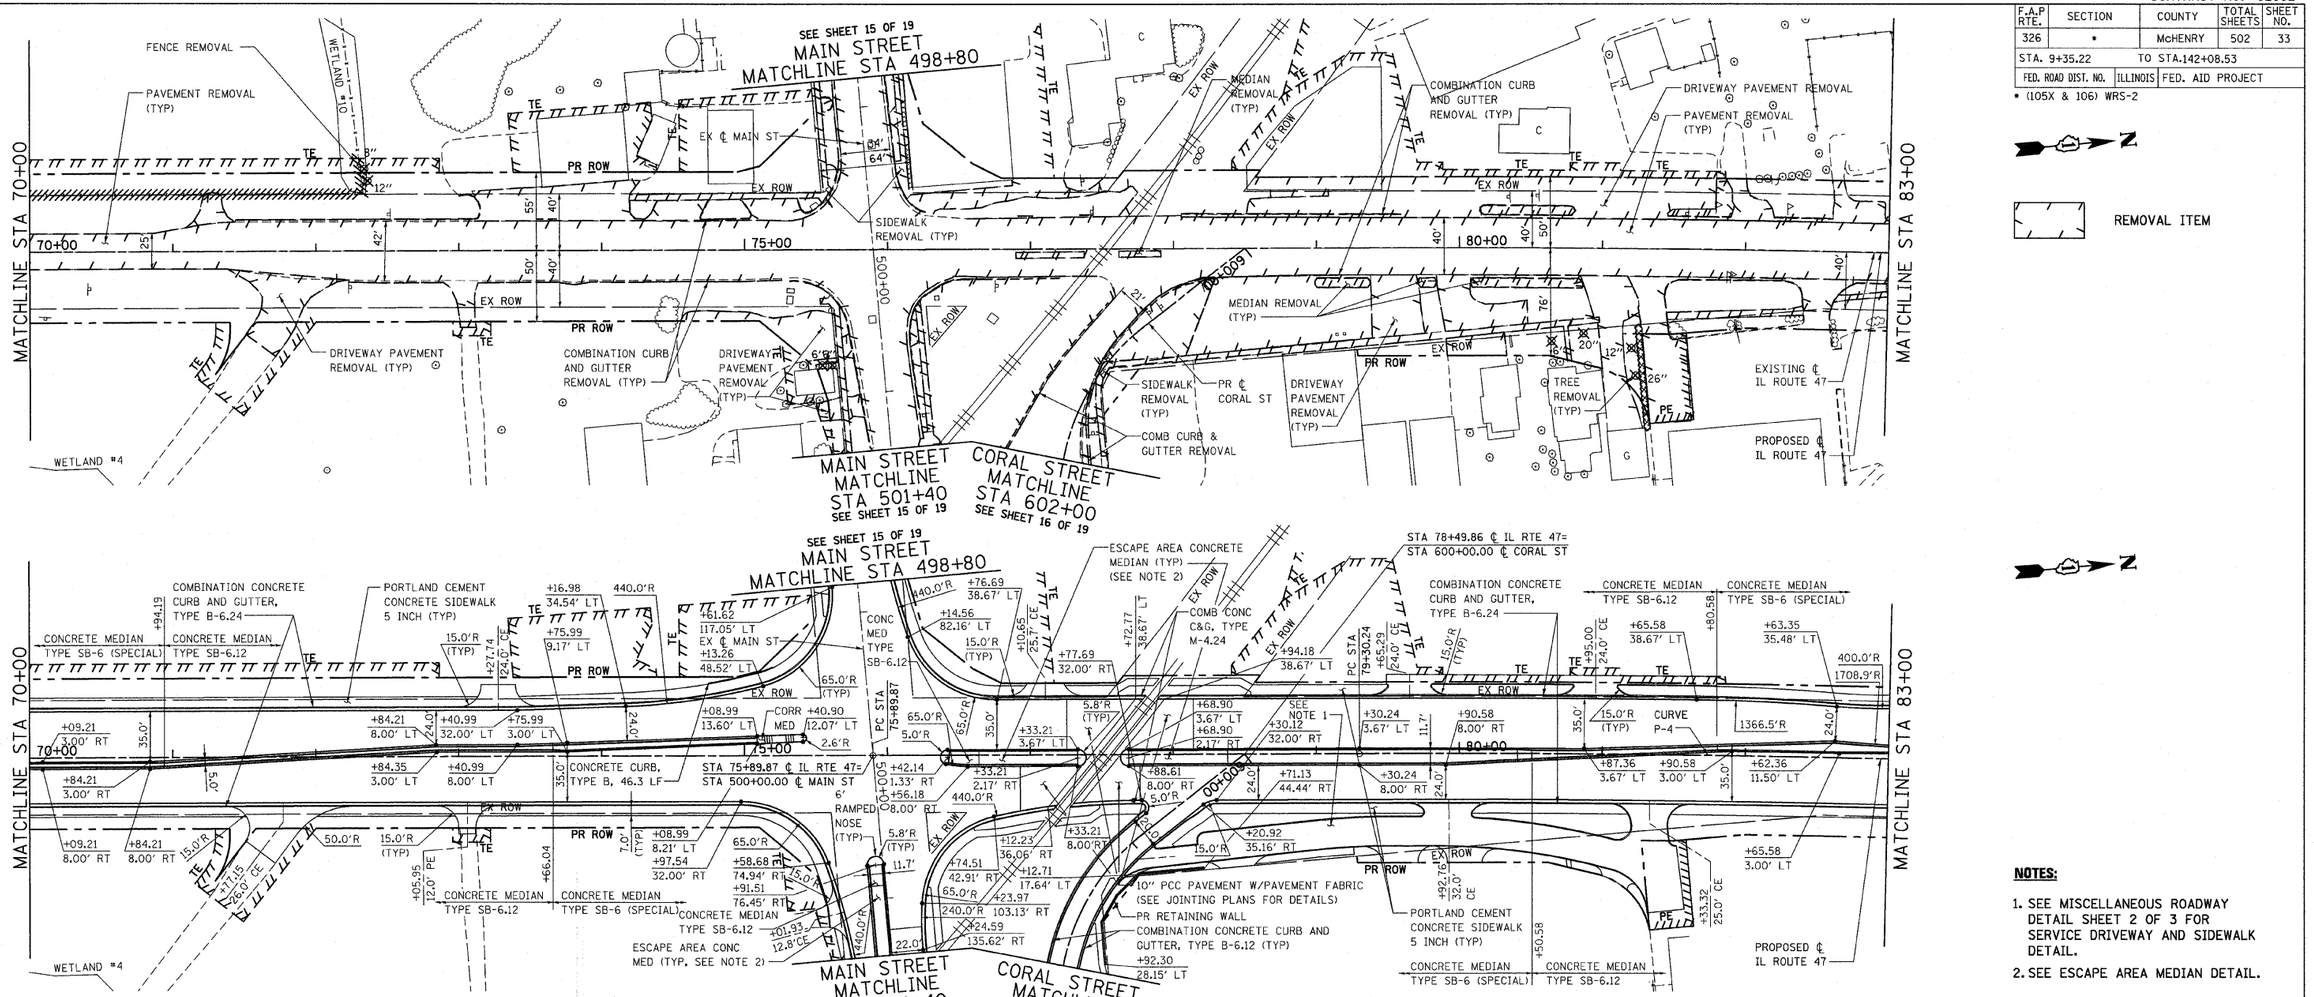

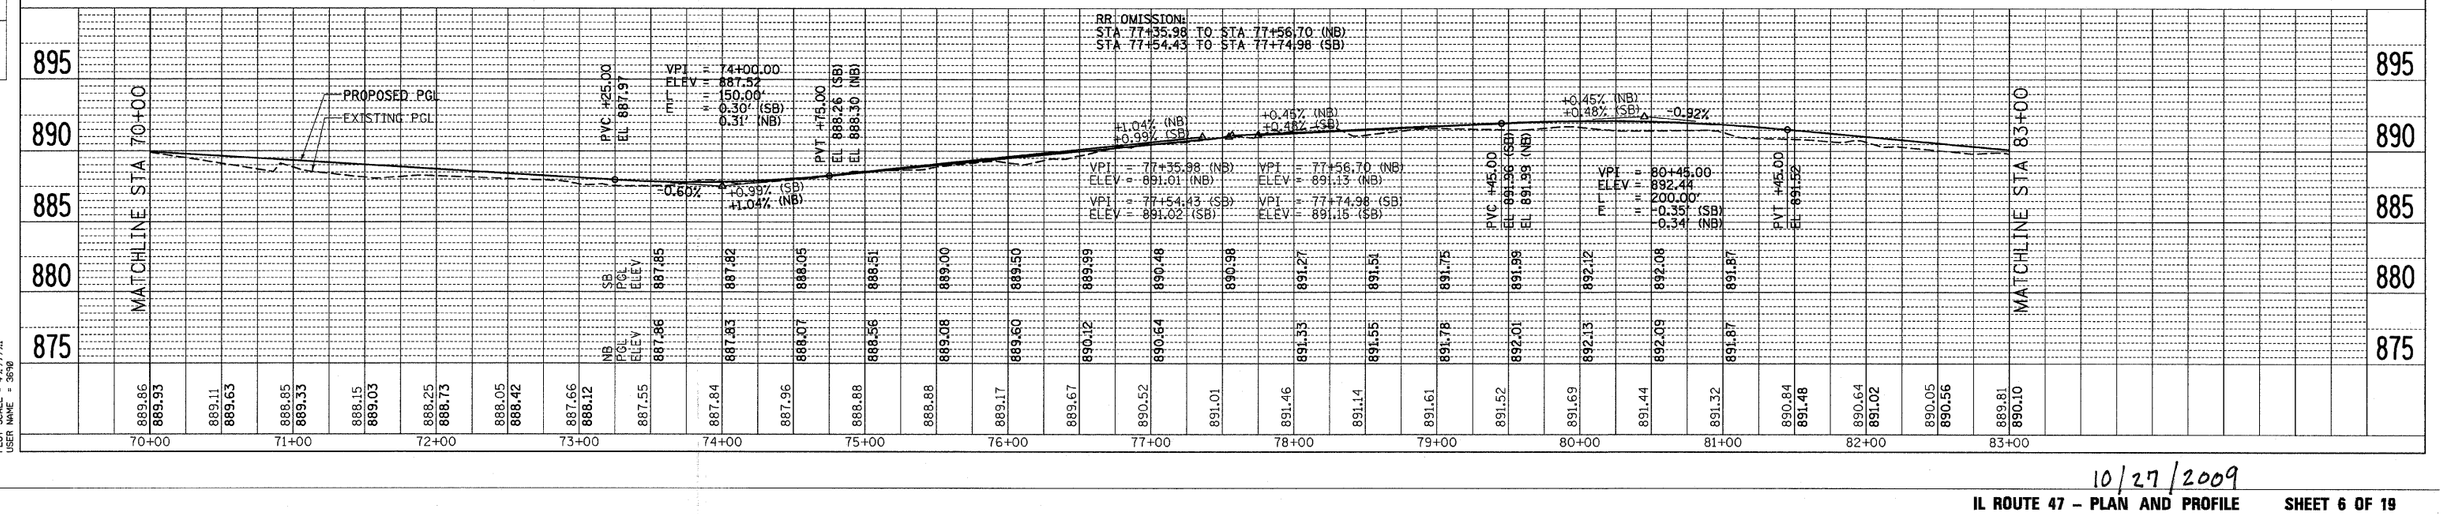

NOTES:

1. SEE MISCELLANEOUS ROADWAY DETAIL SHEET 2 OF 3 FOR SERVICE DRIVEWAY AND SIDEWALK DETAIL.
2. SEE ESCAPE AREA MEDIAN DETAIL.

10/27/2009