CONTRACT NO. 62882

F.A.P RTE.	SECTION	COUNTY	TOTAL SHEETS	SHEET NO.
326	*	McHENRY	502	36
STA. 9+35.22		TO STA.142+08.53		
FED. ROAD DIST. NO.	ILLINOIS	FED. AID PROJECT		

* (105X & 106) WRS-2

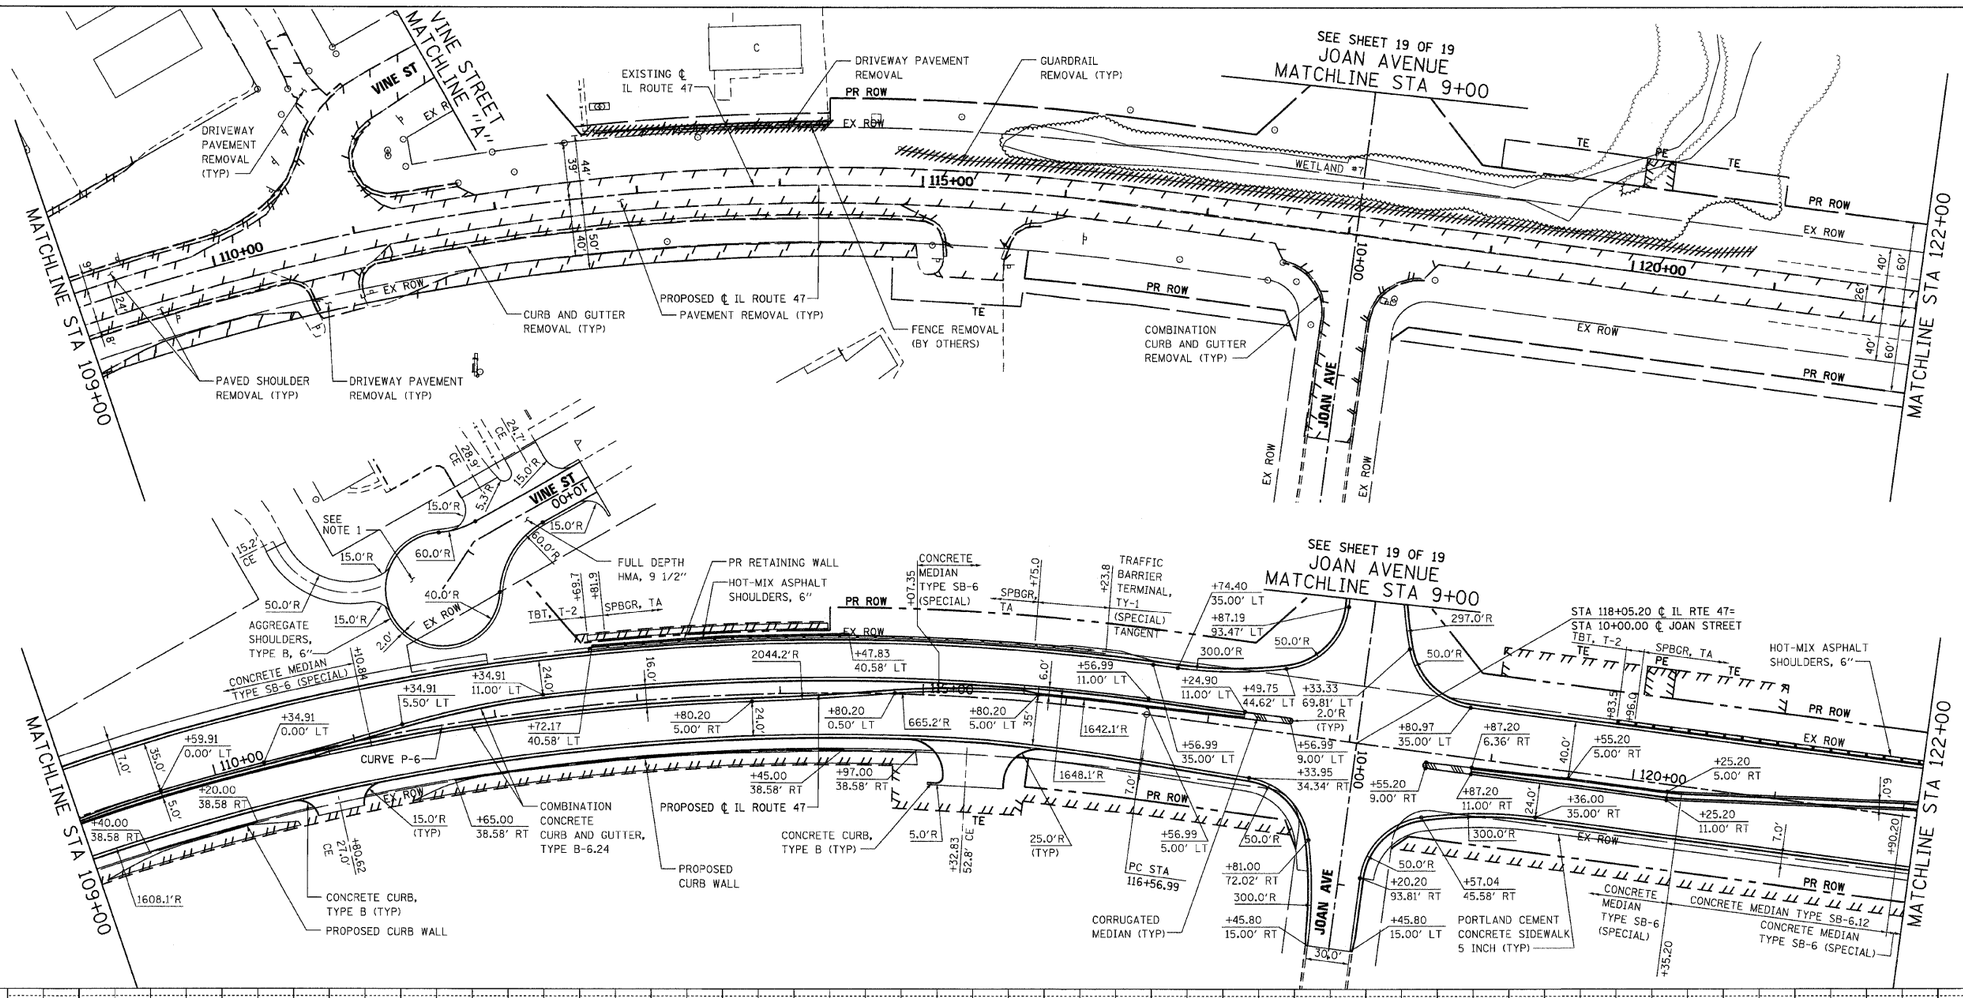

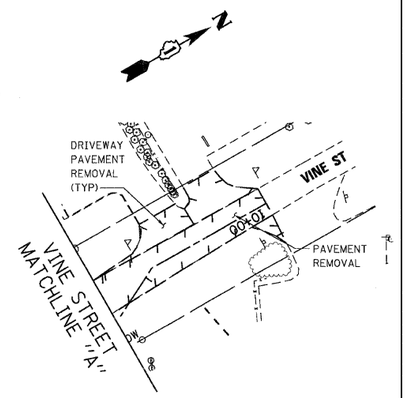

REMOVAL ITEM

NOTES:

1. SEE MISCELLANEOUS ROADWAY DETAIL SHEET FOR VINE STREET CUL-DE-SAC DETAIL.

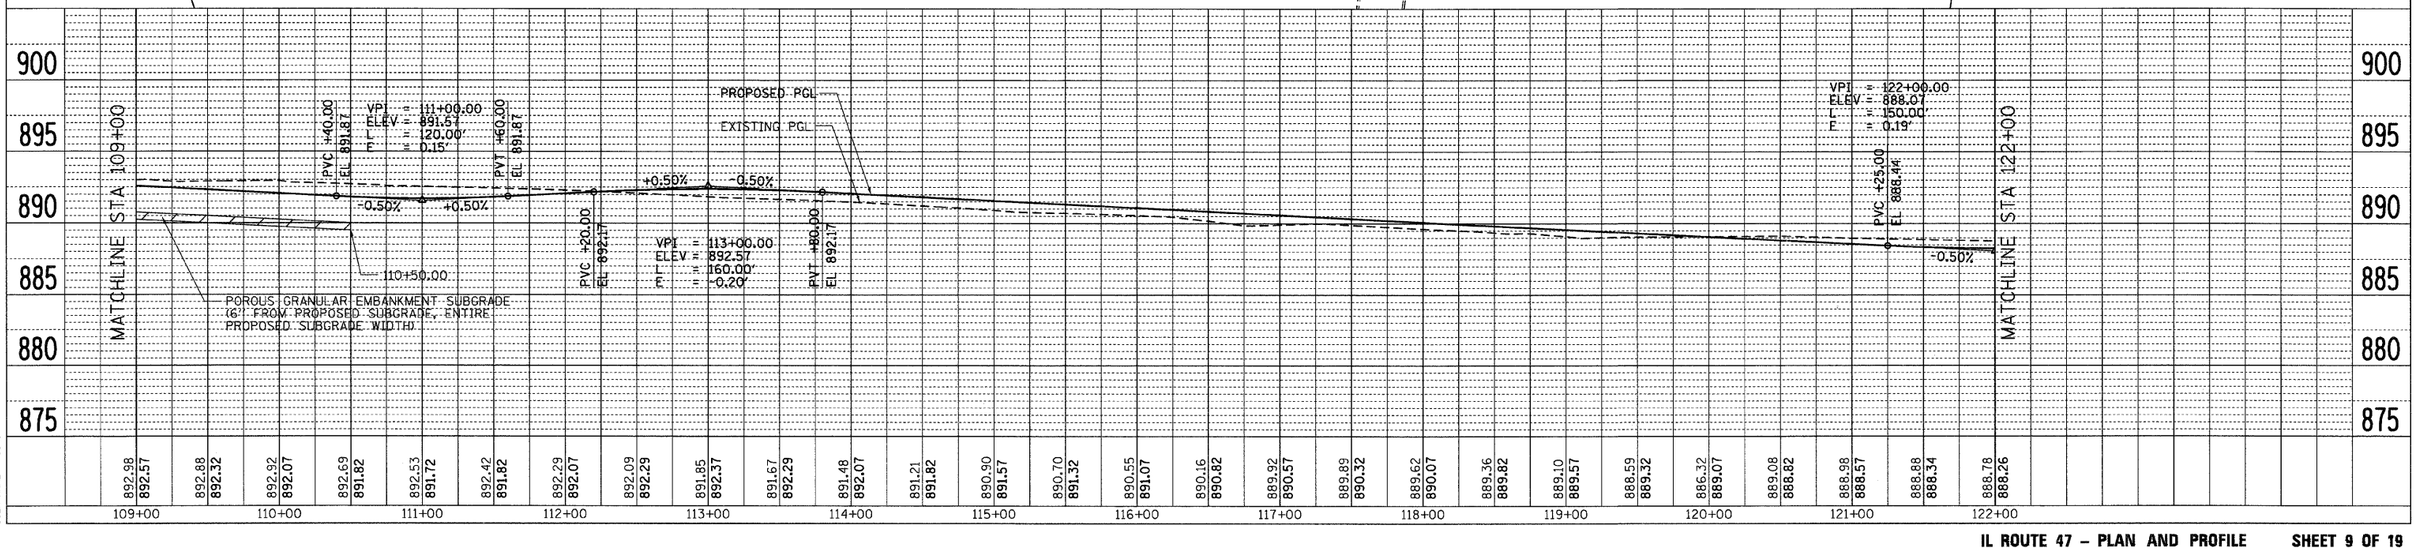

PLAN: SURVEYED / PLOTTED / ALIGNMENT CHECKED / RT. OF WAY CHECKED / CADD FILE NAME / NOTE BOOK NO. / BY / DATE

PROFILE: SURVEYED / PLOTTED / GRADES CHECKED / B.M. NOTED / STRUCTURE NOTATNS CHKD / NOTE BOOK NO. / BY / DATE

PLOT DATE = Friday, August 07, 2009
FILE NAME = S:\11-CADD\01-sht\036_pps_sht09.dgn
PLOT SCALE = 49.9999:1
USER NAME = 36980