CONTRACT NO. 62882

F.A.P RTE.	SECTION	COUNTY	TOTAL SHEETS	SHEET NO.
326	*	McHENRY	502	42
STA. 9+35.22		TO STA.142+08.53		
FED. ROAD DIST. NO.	ILLINOIS	FED. AID PROJECT		

* (105X & 106) WRS-2

N

REMOVAL ITEM

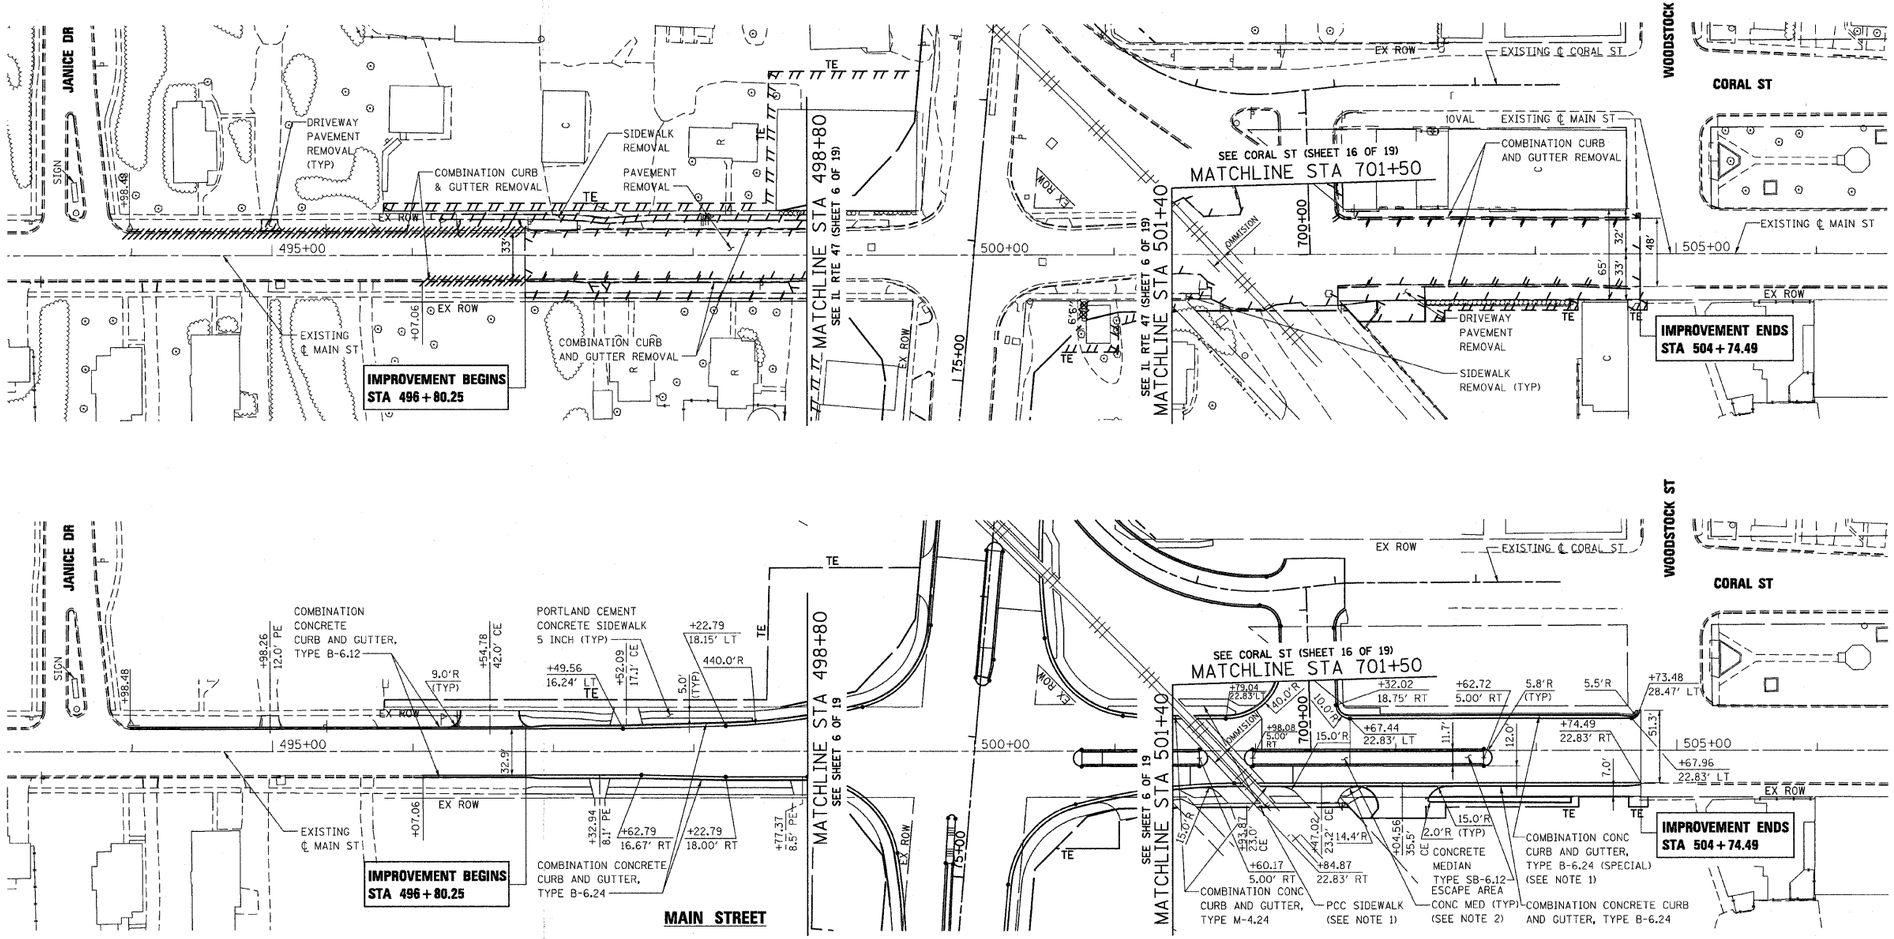

NOTES:

1. SEE MISCELLANEOUS ROADWAY DETAIL AND PAVEMENT JOINT SHEETS FOR ADDITIONAL INFORMATION.
2. SEE ESCAPE AREA MEDIAN DETAIL

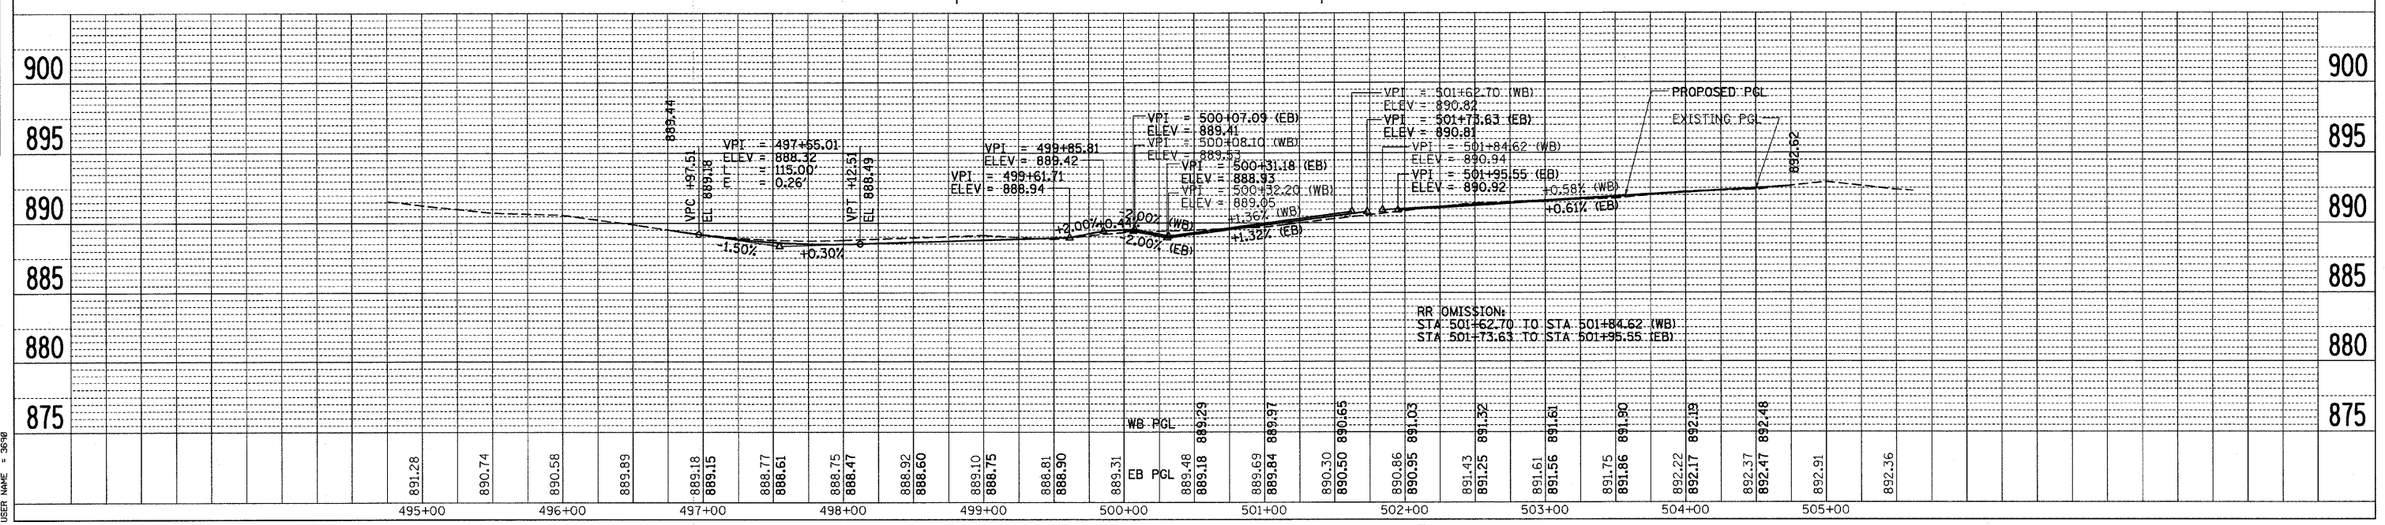

PLAN: SURVEYED / PLOTTED / ALIGNMENT CHECKED / RT. OF WAY CHECKED / CADD FILE NAME / NOTE BOOK NO. / BY / DATE

PROFILE: SURVEYED / PLOTTED / GRADES CHECKED / B.M. NOTED / STRUCTURE NOTAT'NS CHKD / NOTE BOOK NO. / BY / DATE

PLOT DATE = Wednesday, October 14, 2009
FILE NAME = S:\11-CADD\01-sht\042_pps_sht15.dgn
PLOT SCALE = 49.999991
USER NAME = 36908

MAIN ST – PLAN AND PROFILE SHEET 15 OF 19

10/27/2009