CONTRACT NO. 62882

| F.A.P RTE. | SECTION | COUNTY | TOTAL SHEETS | SHEET NO. |
|---|---|---|---|---|
| 326 | * | McHENRY | 502 | 82 |
| STA. 9+35.22 | | TO STA.142+08.53 | | |
| FED. ROAD DIST. NO. | ILLINOIS | FED. AID PROJECT | | |

* (105X & 106) WRS-2

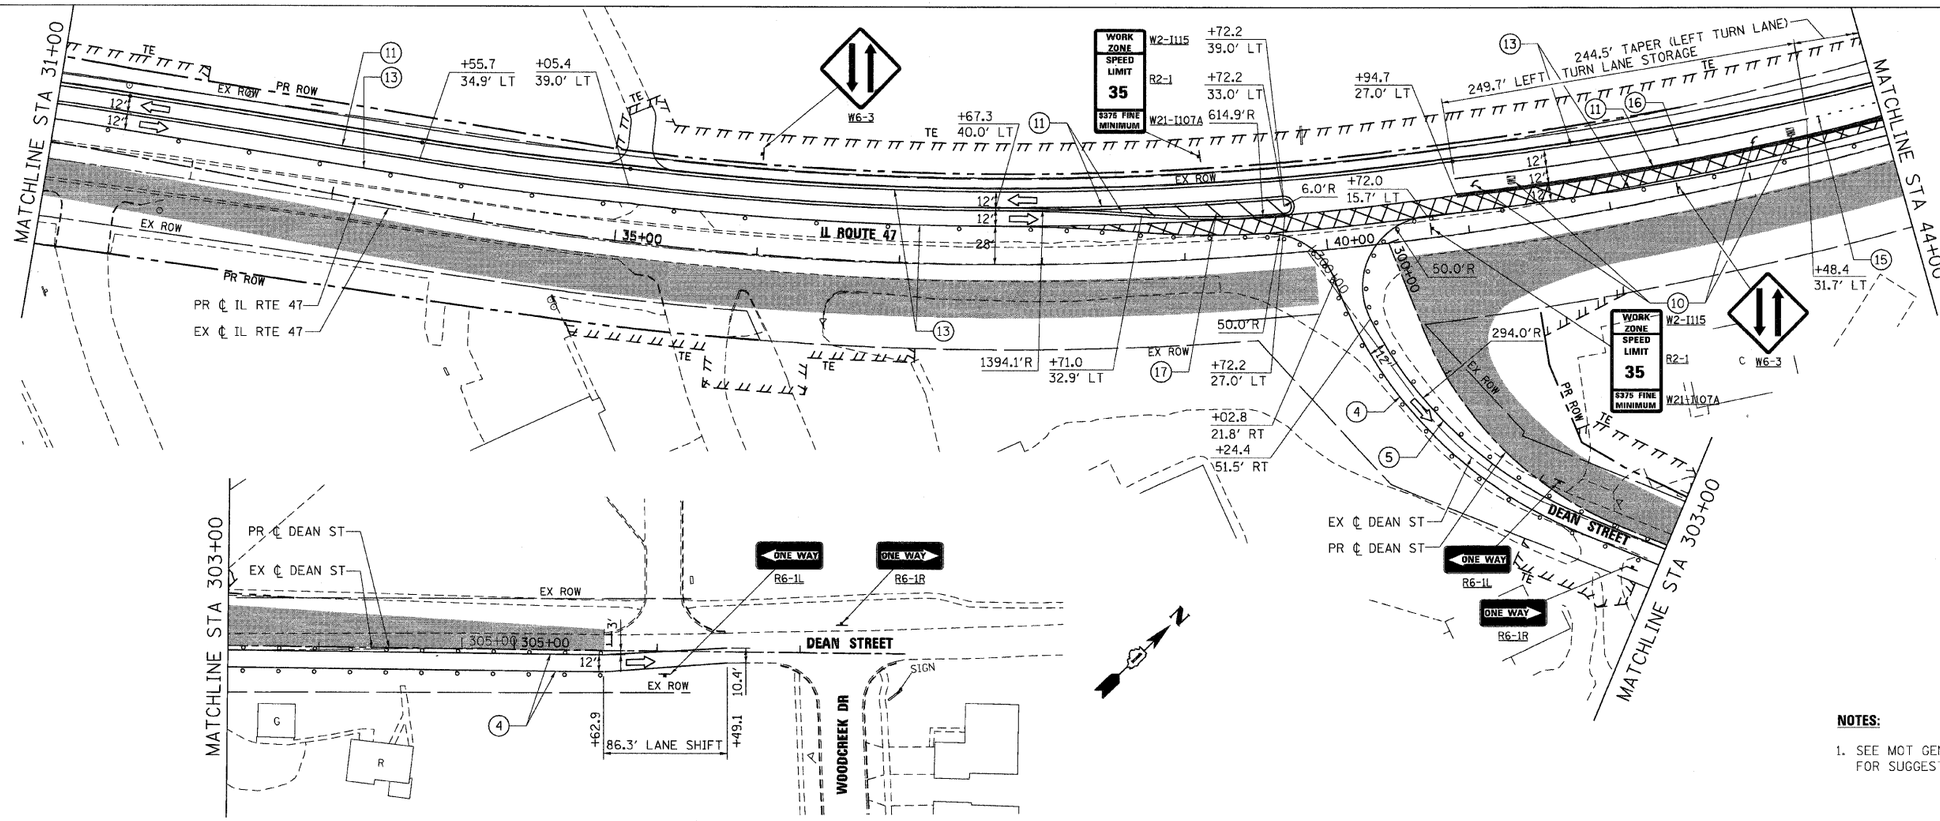


**NOTES:**

1. SEE MOT GENERAL NOTES, LEGEND AND DETAILS SHEET FOR SUGGESTED DETOUR PLAN FOR DEAN STREET.

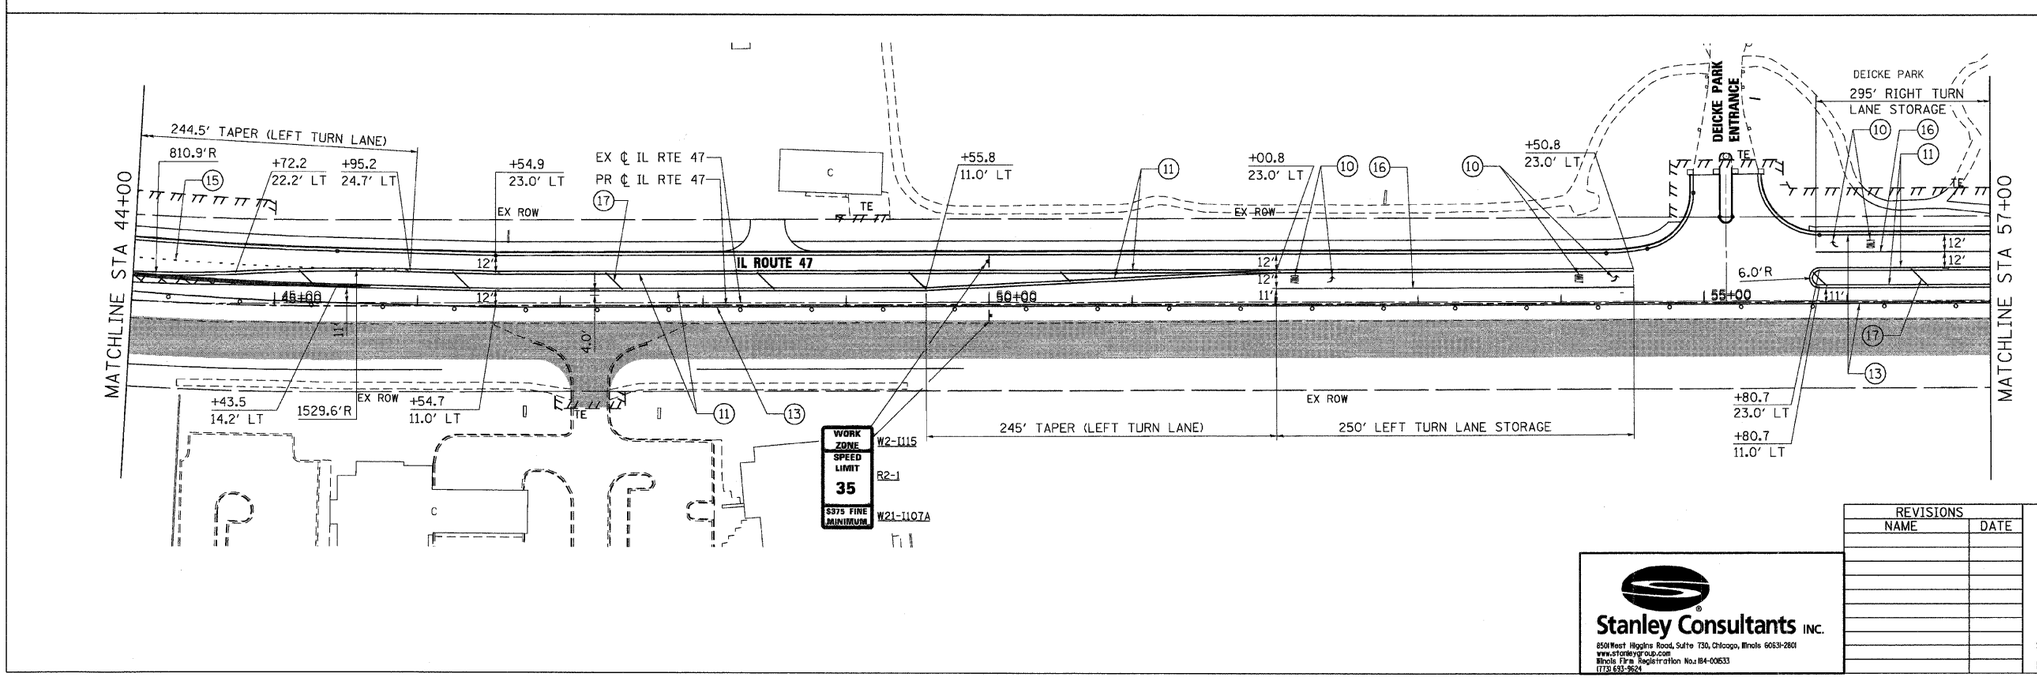


| REVISIONS | |
|---|---|
| NAME | DATE |

Stanley Consultants INC.
8501 West Higgins Road, Suite 730, Chicago, Illinois 60631-2801
www.stanleygroup.com
Illinois Firm Registration No.: 184-001533
(773) 693-9624

ILLINOIS DEPARTMENT OF TRANSPORTATION

**ILLINOIS ROUTE 47**

**MAINTENANCE OF TRAFFIC – STAGE 2**

**SHEET 2 OF 7**

SCALE: VERT. HORIZ. 1"=50'
DATE: 8/5/2009
DRAWN BY: E.D.
CHECKED BY: A.A.C

PLOT DATE = Wednesday, August 05, 2009
FILE NAME = S:\11-CADD\01-sht\082_mot_st2_sht02.dgn
PLOT SCALE = 50:1
USER NAME = 3830