CONTRACT NO. 62882

F.A.P RTE.	SECTION	COUNTY	TOTAL SHEETS	SHEET NO.
326	•	McHENRY	502	121
STA. 9+35.22		TO STA.142+08.53		
FED. ROAD DIST. NO.	ILLINOIS	FED. AID PROJECT		

• (105X & 106) WRS-2

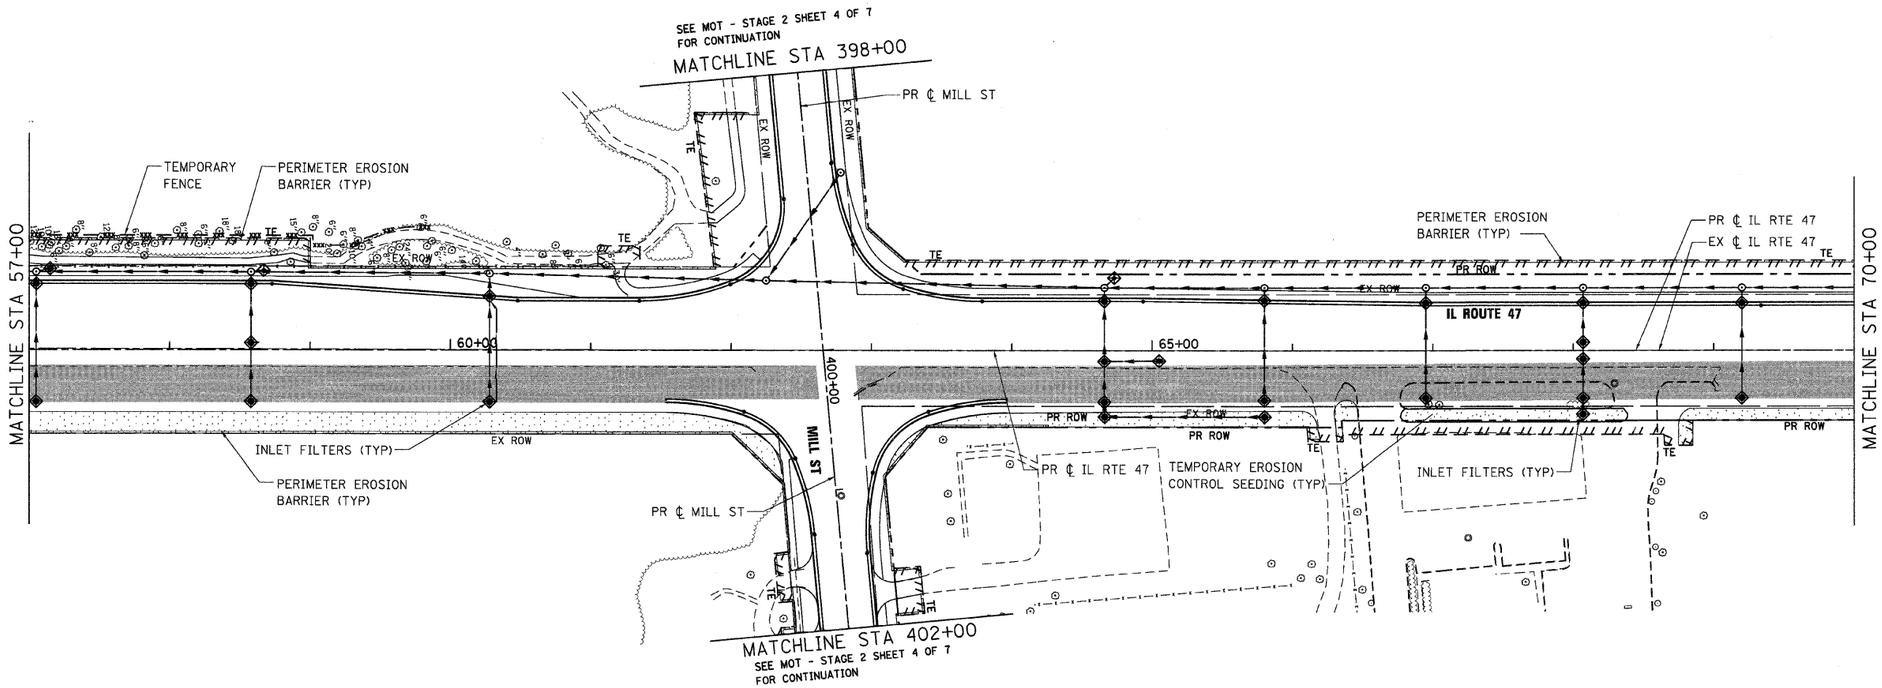

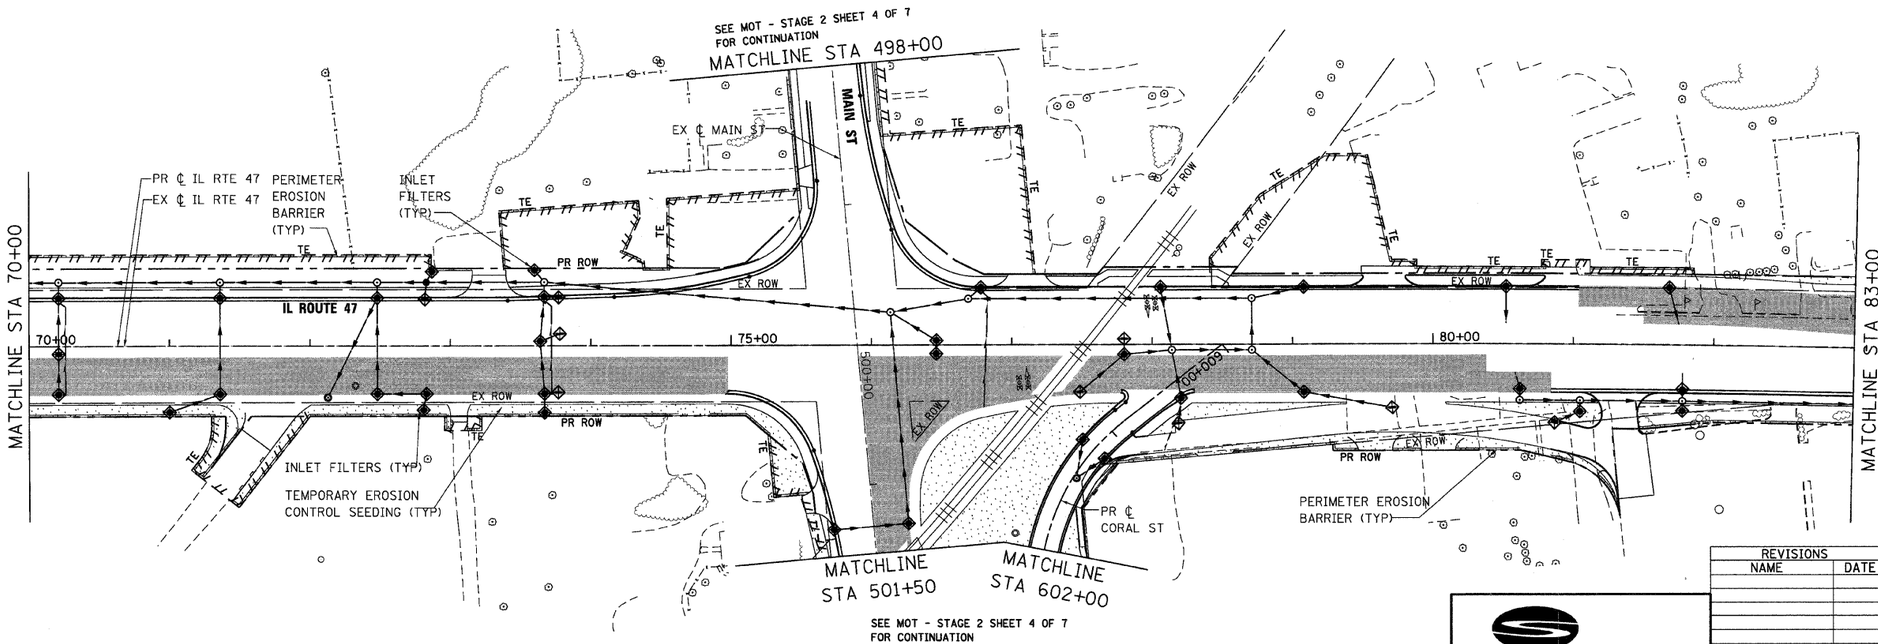

REVISIONS NAME	DATE

Stanley Consultants INC.
850 West Higgins Road, Suite 730, Chicago, Illinois 60631-2801
www.stanleygroup.com
Illinois Firm Registration No.: 184-001533
(773) 693-9624

ILLINOIS DEPARTMENT OF TRANSPORTATION

ILLINOIS ROUTE 47

EROSION CONTROL PLAN – STAGE 2

SHEET 3 OF 7

SCALE: VERT. 1"=50'
HORIZ.
DATE: 8/5/2009

DRAWN BY: E.D.
CHECKED BY: A.A.C

PLOT DATE = Friday, August 07, 2009
FILE NAME = S:\11-CADD\01-sht\12I_ero_st2_sht03.dgn
PLOT SCALE = 50.0000 '/ In.
USER NAME = SCHAB