CONTRACT NO. 62882

F.A.P RTE.	SECTION	COUNTY	TOTAL SHEETS	SHEET NO.
326	*	McHENRY	502	147
STA. 9+35.22		TO STA.142+08.53		
FED. ROAD DIST. NO.	ILLINOIS	FED. AID PROJECT		

* (105X & 106) WRS-2

PLAN — SURVEYED / DATED / ALIGNMENT CHECKED / GRADES CHECKED / ALL NOTES CHECKED / PLOT SCALE = 50' / PLOT DATE = 8/7/2009 / NOTE BOOK / NO. / BY / DATE / STRUCTURE NO(TATIONS CHKD) / FILE NAME

PROFILE — SURVEYED / DATED / ALIGNMENT CHECKED / GRADES CHECKED / ALL NOTES CHECKED / NOTE BOOK / NO. / BY / DATE / STRUCTURE NO(TATIONS CHKD)
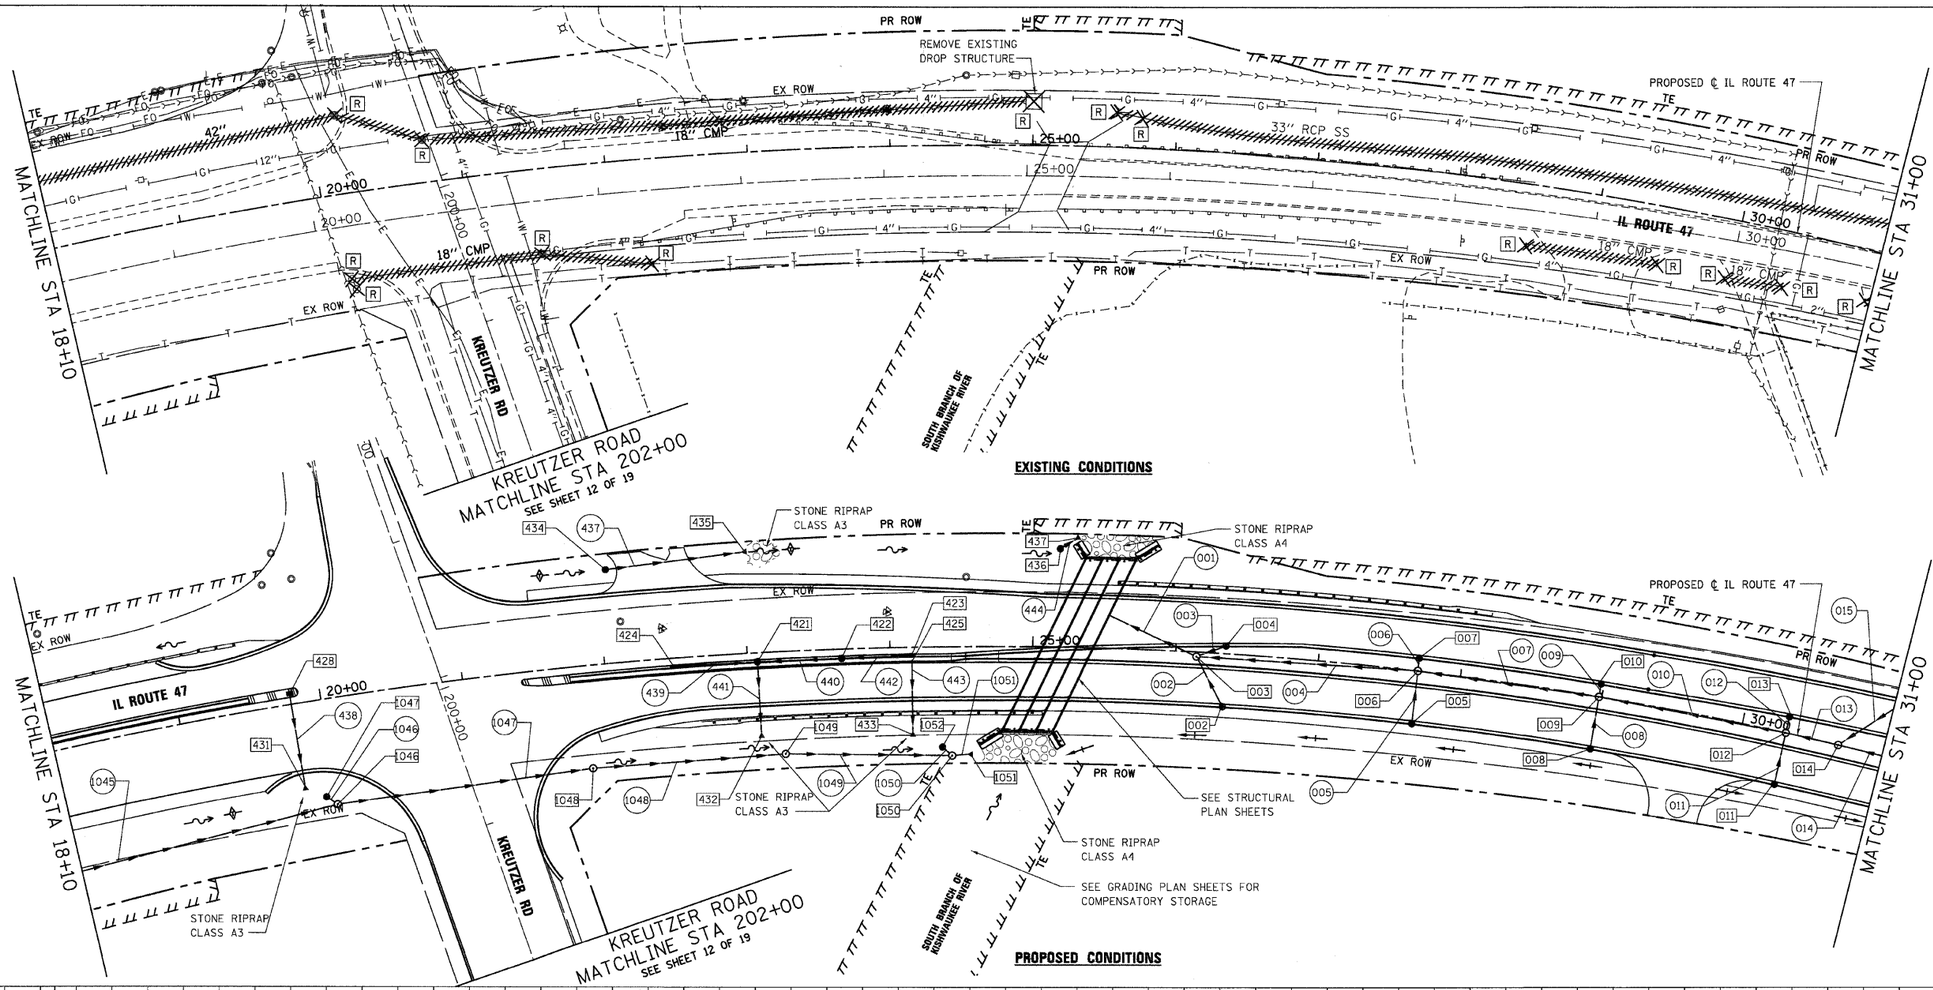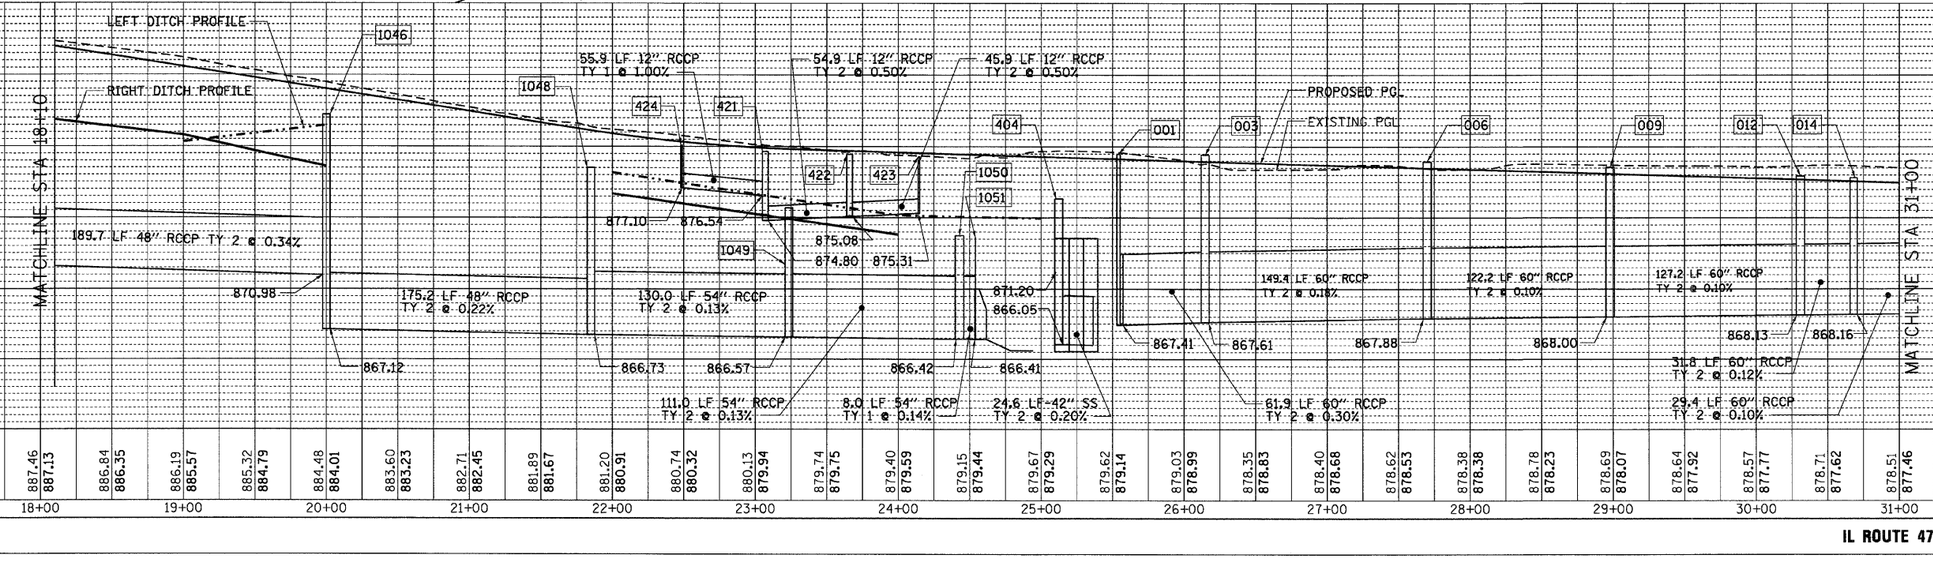
PLOT DATE = Friday, August 07, 2009
FILE NAME = S:\11-CADD\Draft-hts\147_drn_sht02.dgn
PLOT SCALE = 50.0000 '/ in.
USER NAME = hshi