CONTRACT NO. 62882

F.A.P RTE.	SECTION	COUNTY	TOTAL SHEETS	SHEET NO.
326	•	McHENRY	502	148
STA. 9+35.22		TO STA.142+08.53		
FED. ROAD DIST. NO.	ILLINOIS	FED. AID PROJECT		

• (105X & 106) WRS-2

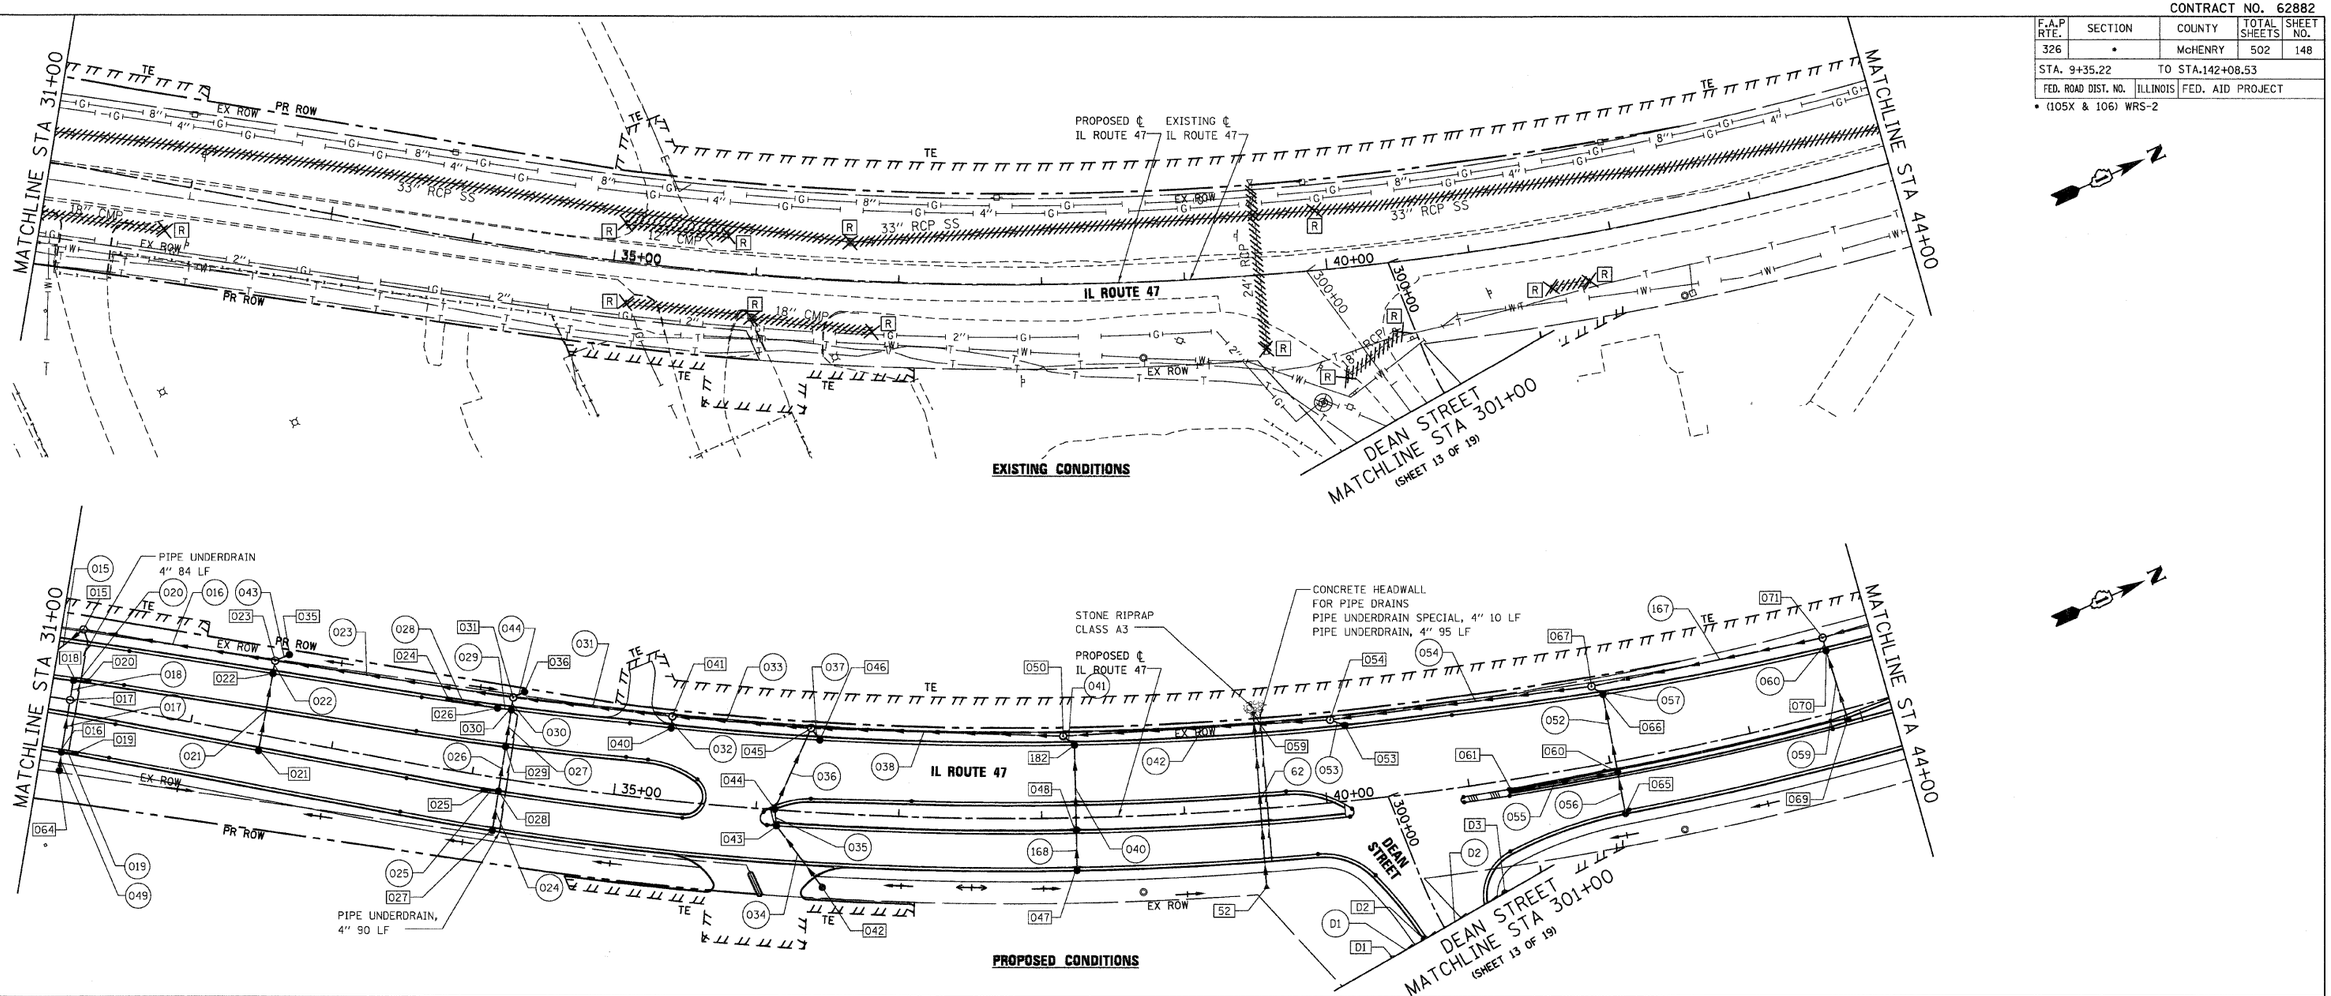

EXISTING CONDITIONS

PROPOSED CONDITIONS

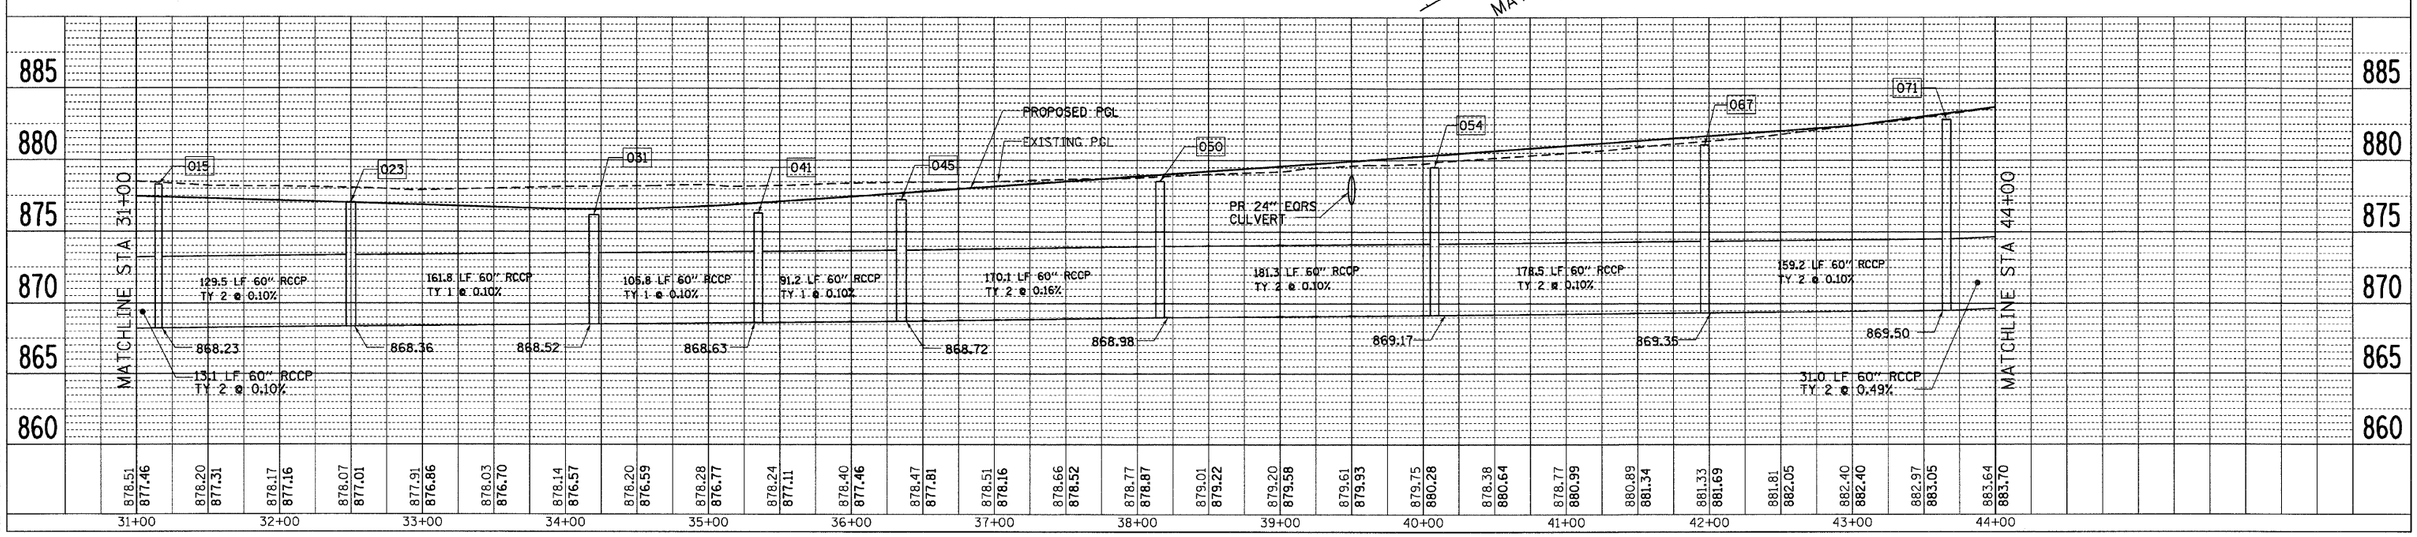

PLAN
SURVEYED
PLOTTED
ALIGNMENT CHECKED
RT. OF WAY CHECKED
CADD FILE NAME
NOTE BOOK NO.
BY
DATE

PROFILE
SURVEYED
PLOTTED
GRADES CHECKED
B.M. NOTED
STRUCTURE NOTAT'NS CHKD
NOTE BOOK NO.
BY
DATE

PLOT DATE = Friday, August 07, 2009
FILE NAME = S:\11-CADD\01-sht\148_drn_sht03.dgn
PLOT SCALE = 49.9999:1
USER NAME = 3690

IL ROUTE 47 – DRAINAGE AND UTILITIES SHEET 3 OF 19