CONTRACT NO. 62882

F.A.P RTE.	SECTION	COUNTY	TOTAL SHEETS	SHEET NO.
326	•	McHENRY	502	155
STA. 9+35.22		TO STA.142+08.53		
FED. ROAD DIST. NO.	ILLINOIS	FED. AID PROJECT		

• (105X & 106) WRS-2

PLAN — SURVEYED / DRAWN / ALIGNMENT CHECKED / PLAT OF SURVEY CHECKED / LOAD FILE NAME / NOTE BOOK / NO. — BY / DATE

PROFILE — SURVEYED / DRAWN / GRADES CHECKED / BEAM NOTED / PROJECTORS NOTATNS CHKD / NOTE BOOK / NO. — BY / DATE

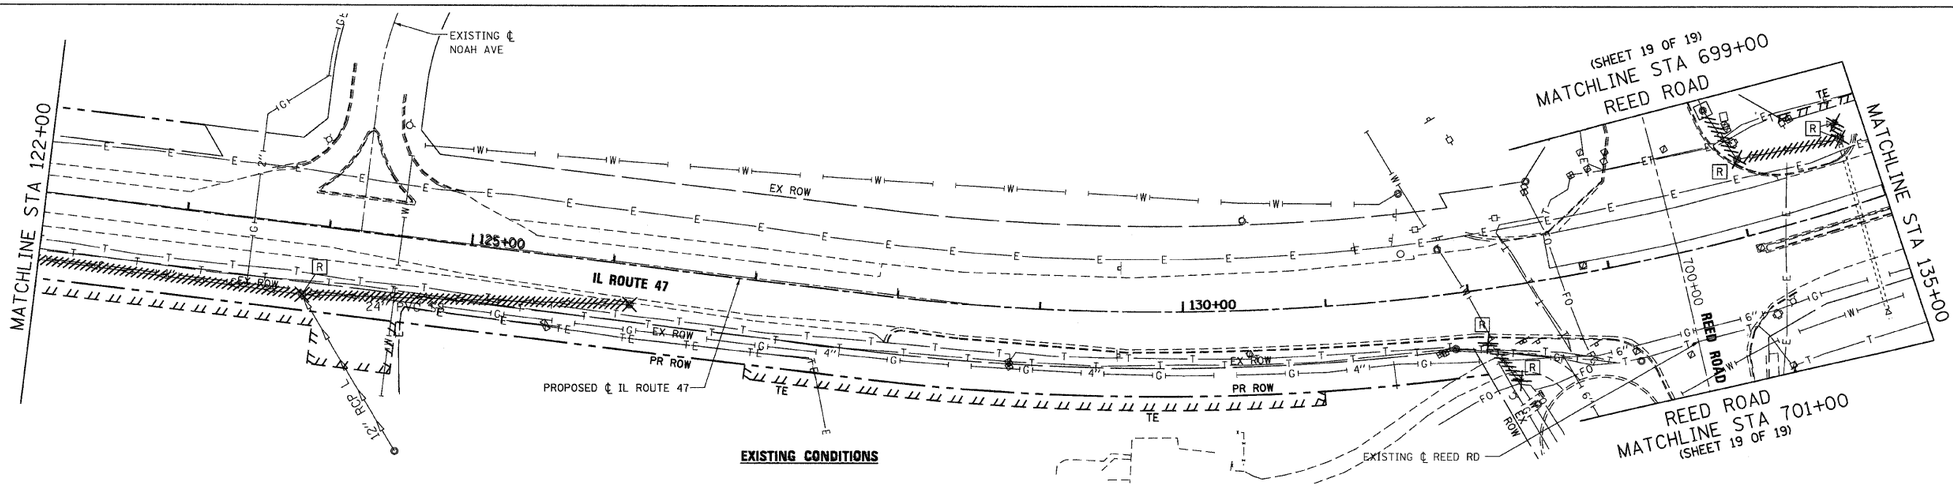

EXISTING CONDITIONS

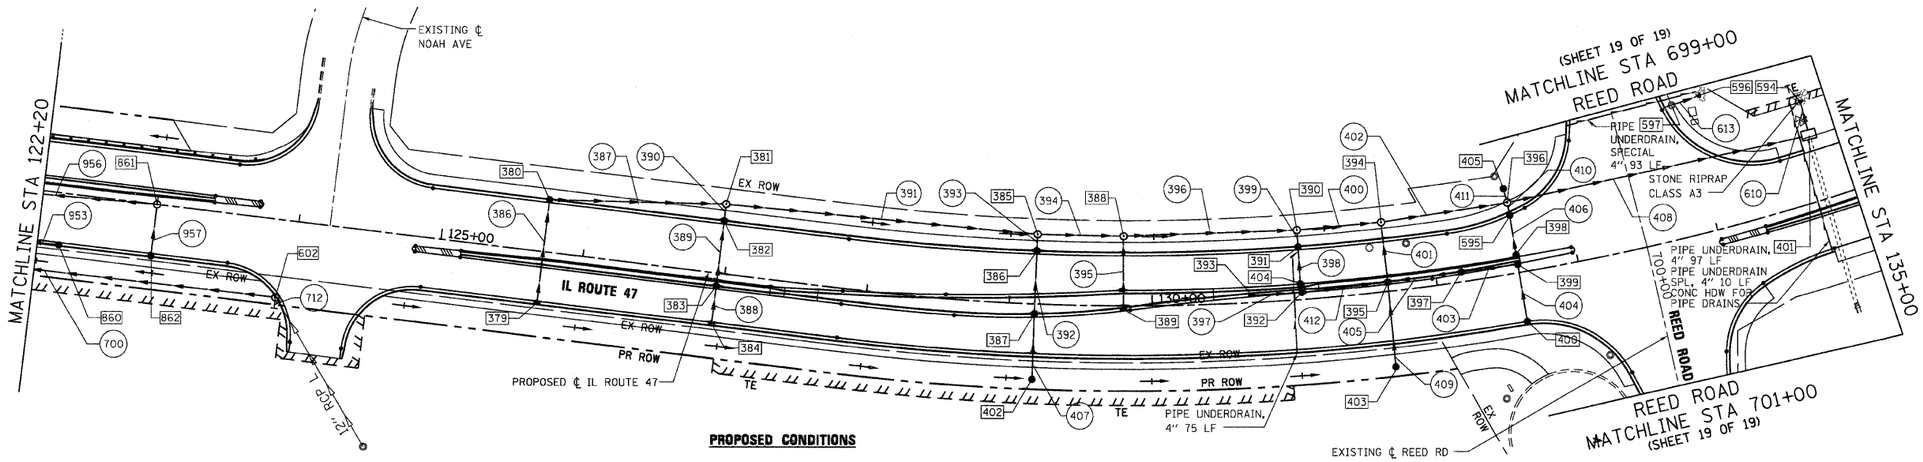

PROPOSED CONDITIONS

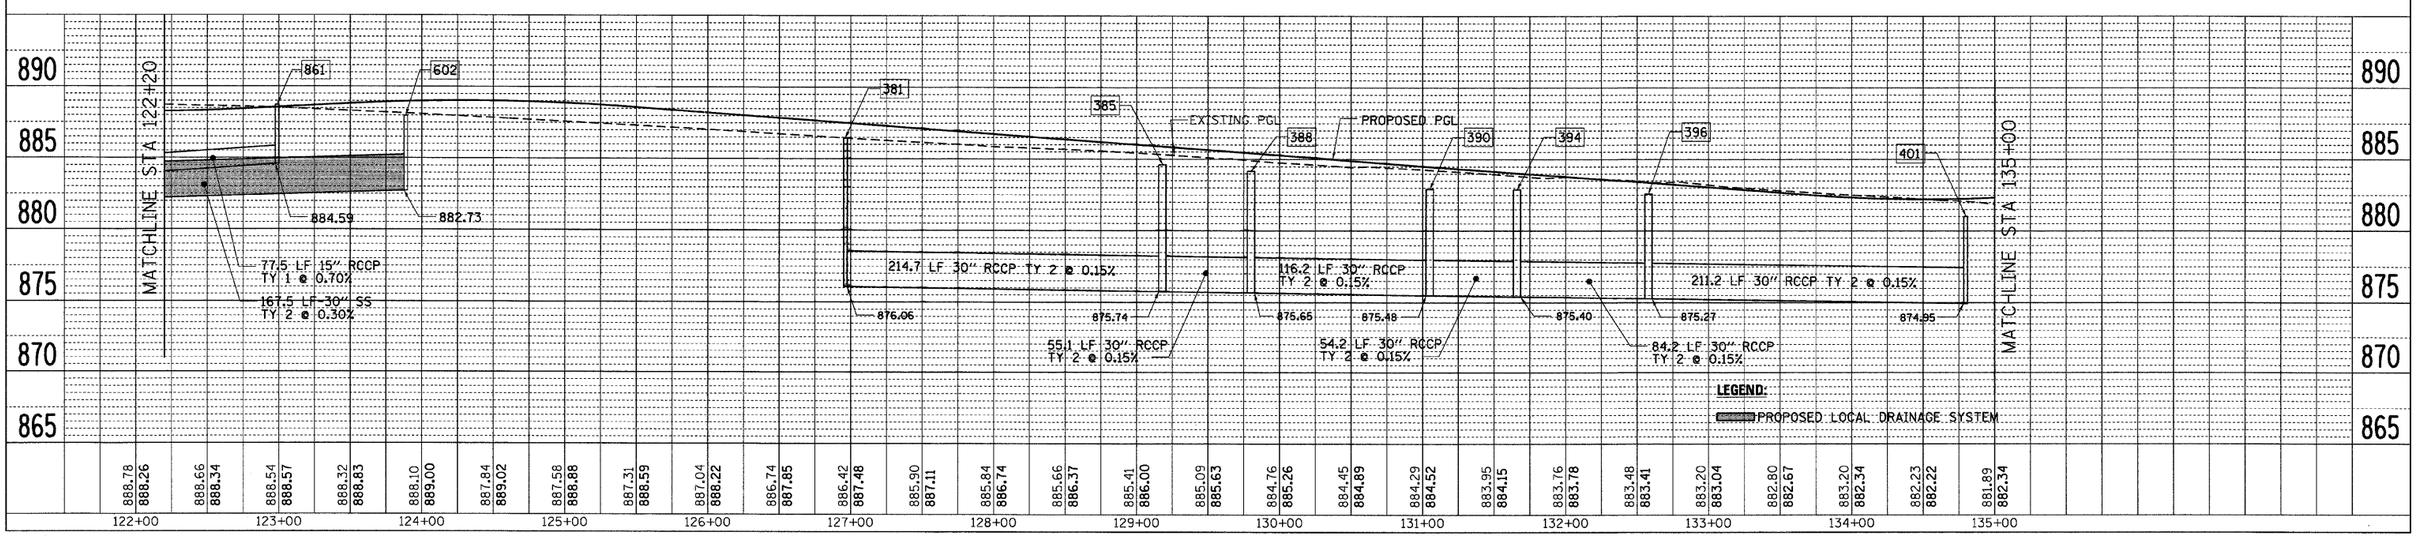

PLOT DATE = Friday, August 07, 2009
FILE NAME = Sx11-C40DV01-sht155.dgn
SCALE = 1:1000
USER NAME = 3670