CONTRACT NO. 62882

F.A.P RTE.	SECTION	COUNTY	TOTAL SHEETS	SHEET NO.
326	•	McHENRY	502	158
STA. 9+35.22		TO STA.142+08.53		
FED. ROAD DIST. NO.	ILLINOIS	FED. AID PROJECT		

• (105X & 106) WRS-2

PLAN
SURVEYED
PLOTTED
ALIGNMENT CHECKED
GRADES CHECKED
CADD FILE NAME
NOTE BOOK
NO.
BY
DATE

PROFILE
SURVEYED
PLOTTED
GRADES CHECKED
MATERIAL
STRUCTURE NO'S/ATNS CHKD
NOTE BOOK
NO.
BY
DATE

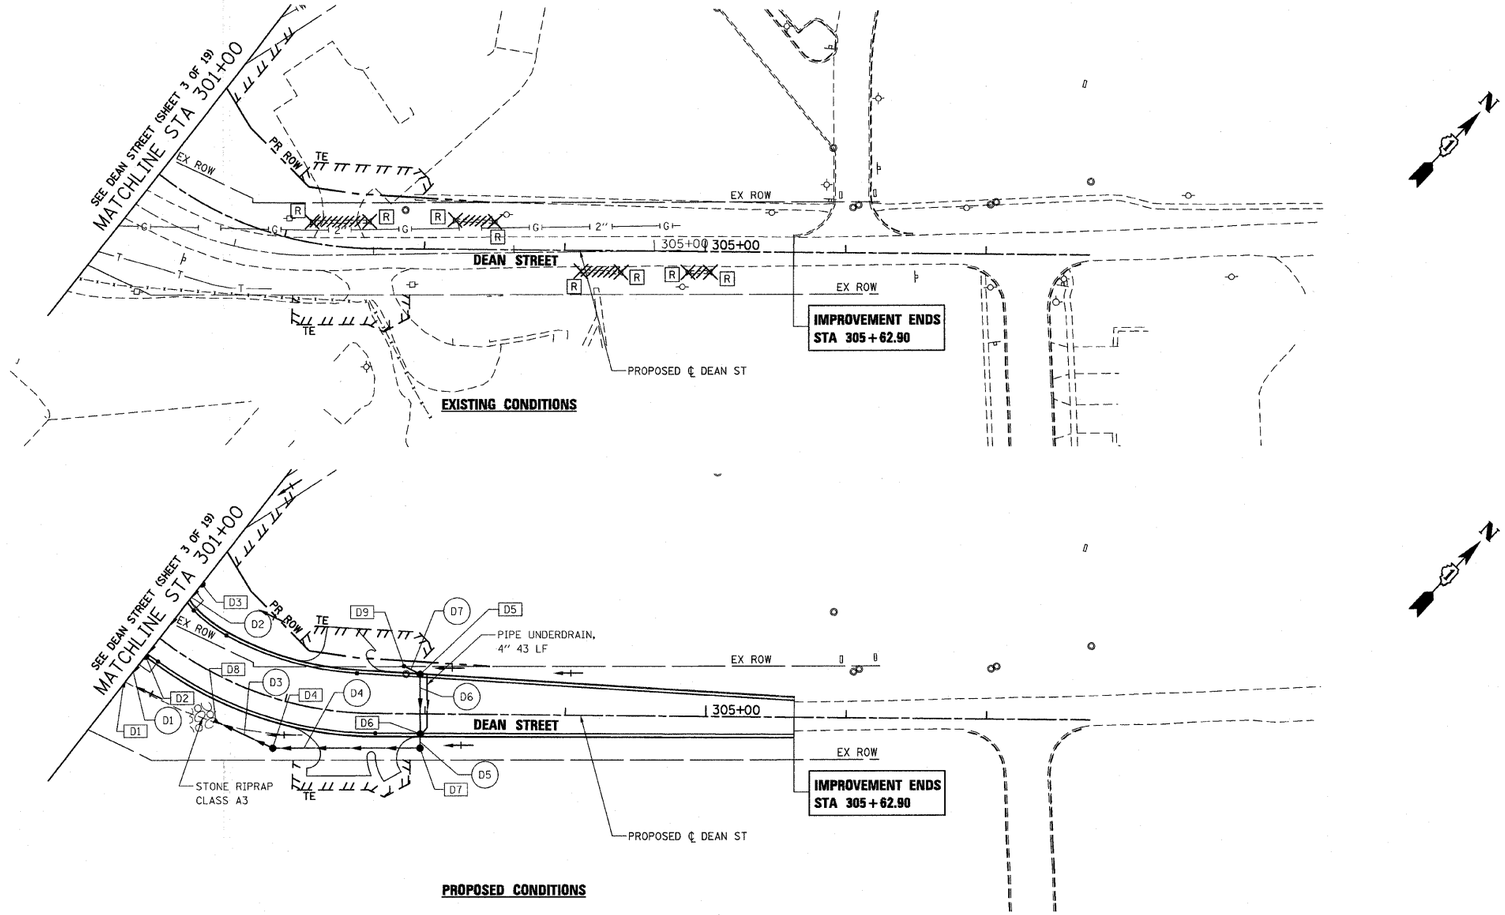

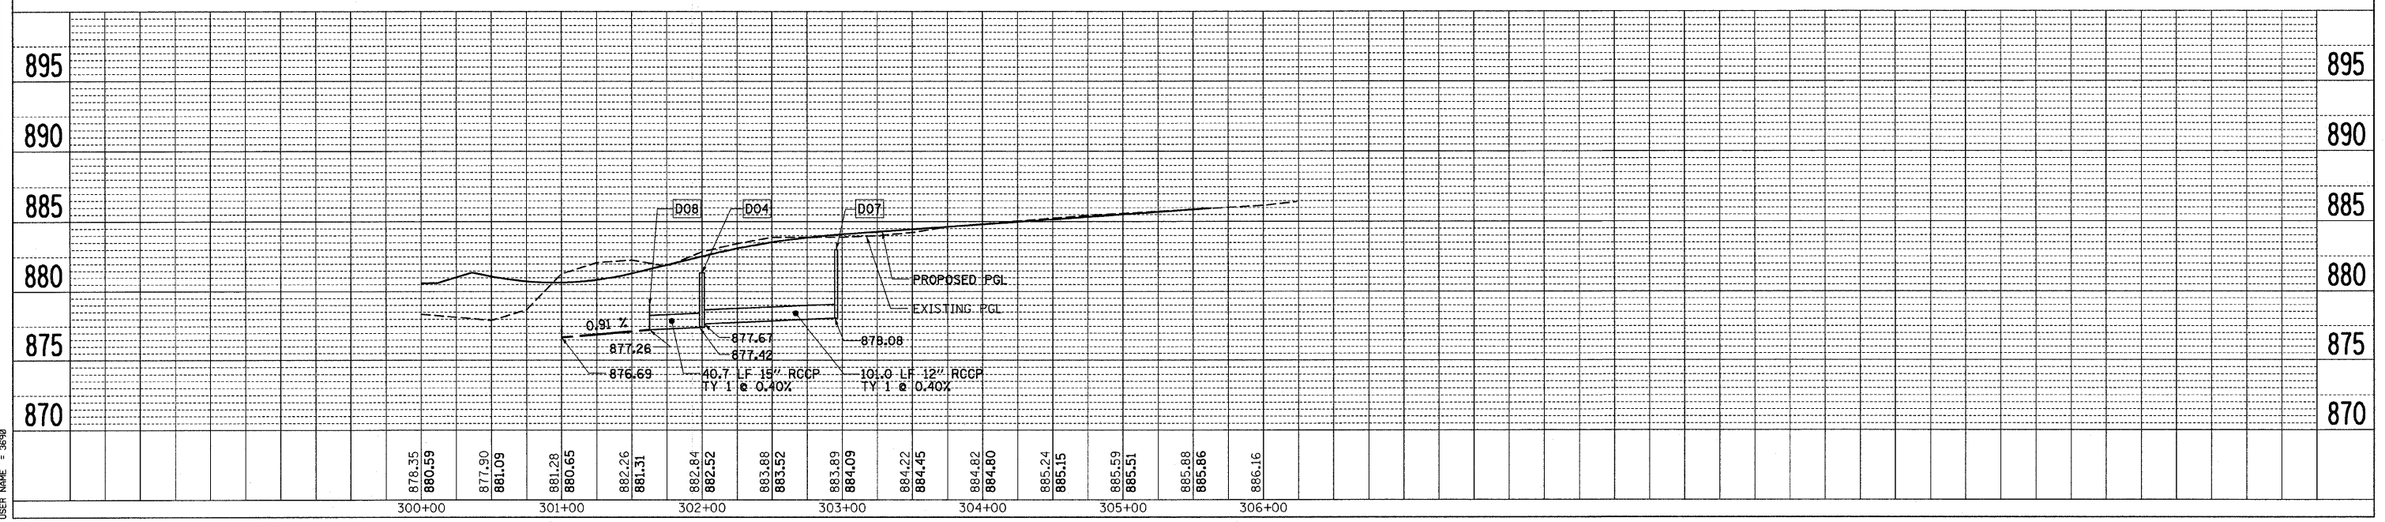

PLOT DATE = Wednesday, October 14, 2009
FILE NAME = c:\projects\105\prt_sht13.dgn
PLOT SCALE = 4'=1"
USER NAME = 3698

DEAN ST – DRAINAGE AND UTILITIES SHEET 13 OF 19

10/27/2009