CONTRACT NO. 62882

F.A.P RTE.	SECTION	COUNTY	TOTAL SHEETS	SHEET NO.
326	•	McHENRY	502	163
STA. 9+35.22		TO STA.142+08.53		
FED. ROAD DIST. NO.	ILLINOIS	FED. AID PROJECT		

• (105X & 106) WRS-2

PLAN
SURVEYED
PLOTTED
ALIGNMENT CHECKED
RT. OF WAY CHECKED
CADD FILE NAME
NOTE BOOK
NO.
BY
DATE

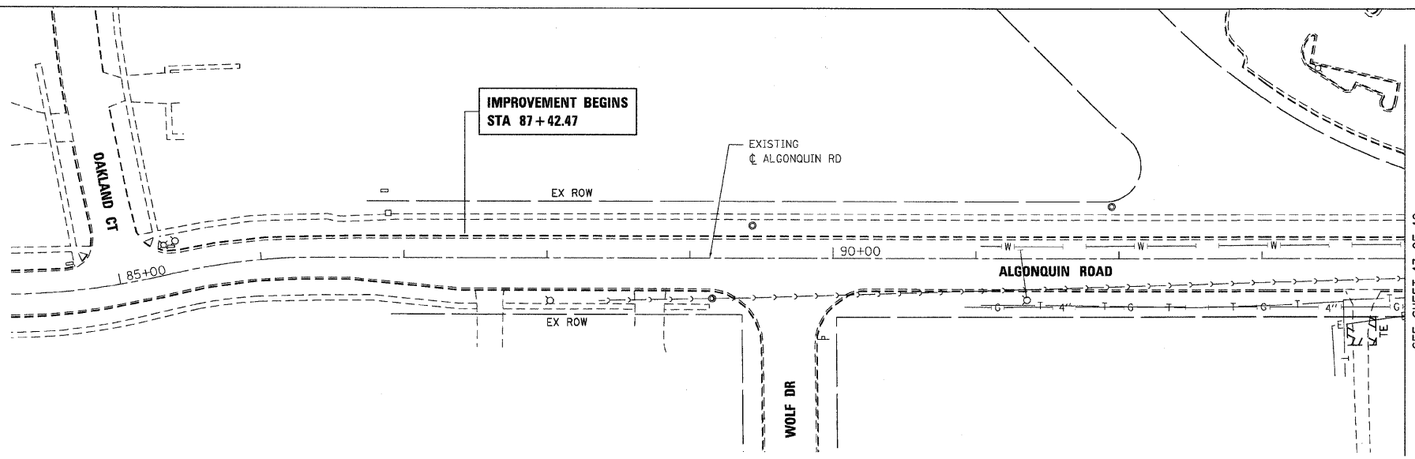

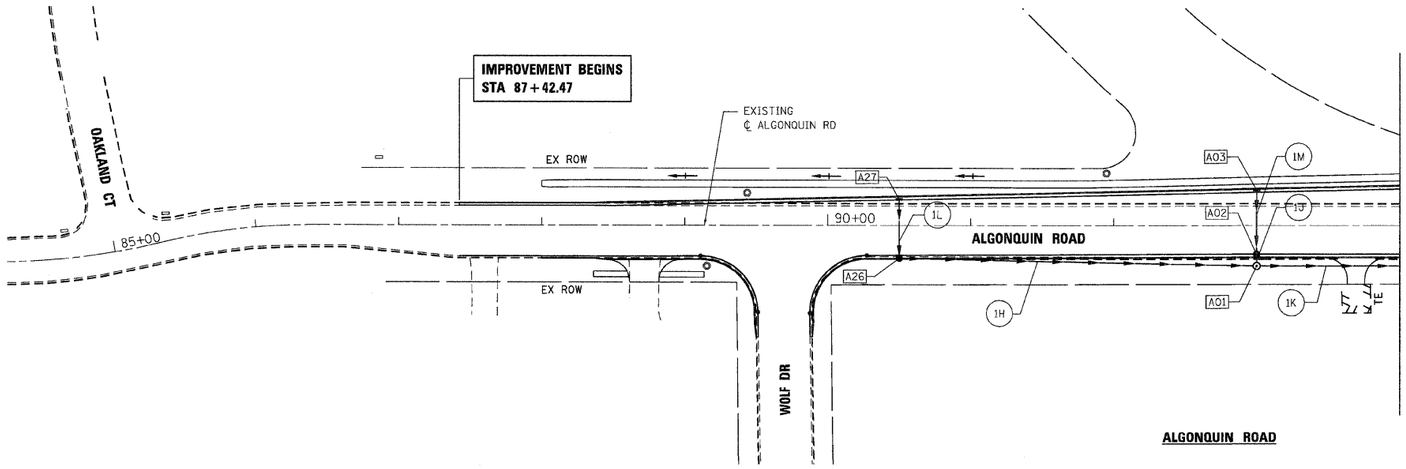

PROFILE
SURVEYED
PLOTTED
ALIGNMENT CHECKED
R.W. NOTED
STRUCTURE NO(S)/PINS CHKD
NOTE BOOK
NO.
BY
DATE

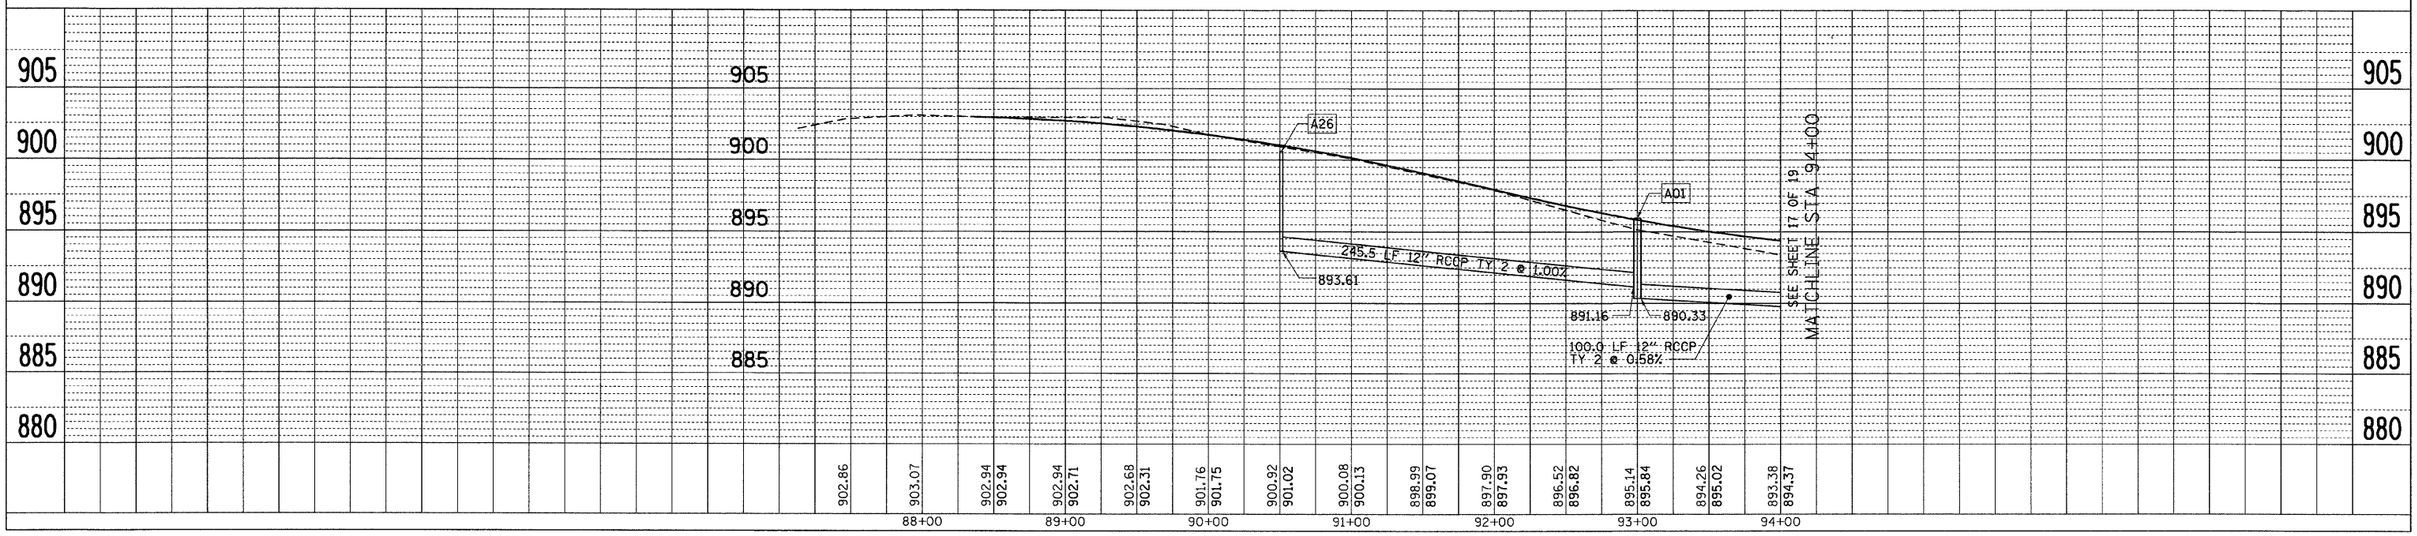

ALGONQUIN ROAD

PLOT DATE = Wednesday, August 05, 2009
FILE NAME = S:\11-CADD\01-ahn\153_dnv_ahn18.dgn
PLOT SCALE = 49.999961
USER NAME = 3838