CONTRACT NO. 62882

F.A.P RTE.	SECTION	COUNTY	TOTAL SHEETS	SHEET NO.
326	•	McHENRY	502	187
STA. 9+35.22		TO STA.142+08.53		
FED. ROAD DIST. NO.	ILLINOIS	FED. AID PROJECT		

• (105X & 106) WRS-2

LEGEND:

- EXISTING WATER MAIN
- PROPOSED WATER MAIN
- EXISTING SANITARY SEWER
- PROPOSED SANITARY SEWER
- PROPOSED VALVE VAULT
- PROPOSED MANHOLE
- EXISTING VALVE/MANHOLE
- PROPOSED FIRE HYDRANT
- EXISTING FIRE HYDRANT
- PROPOSED REDUCER
- PROPOSED PLUG
- REMOVE VALVE/MANHOLE
- REMOVE FIRE HYDRANT
- REMOVE SANITARY SEWER
- REMOVE WATER MAIN

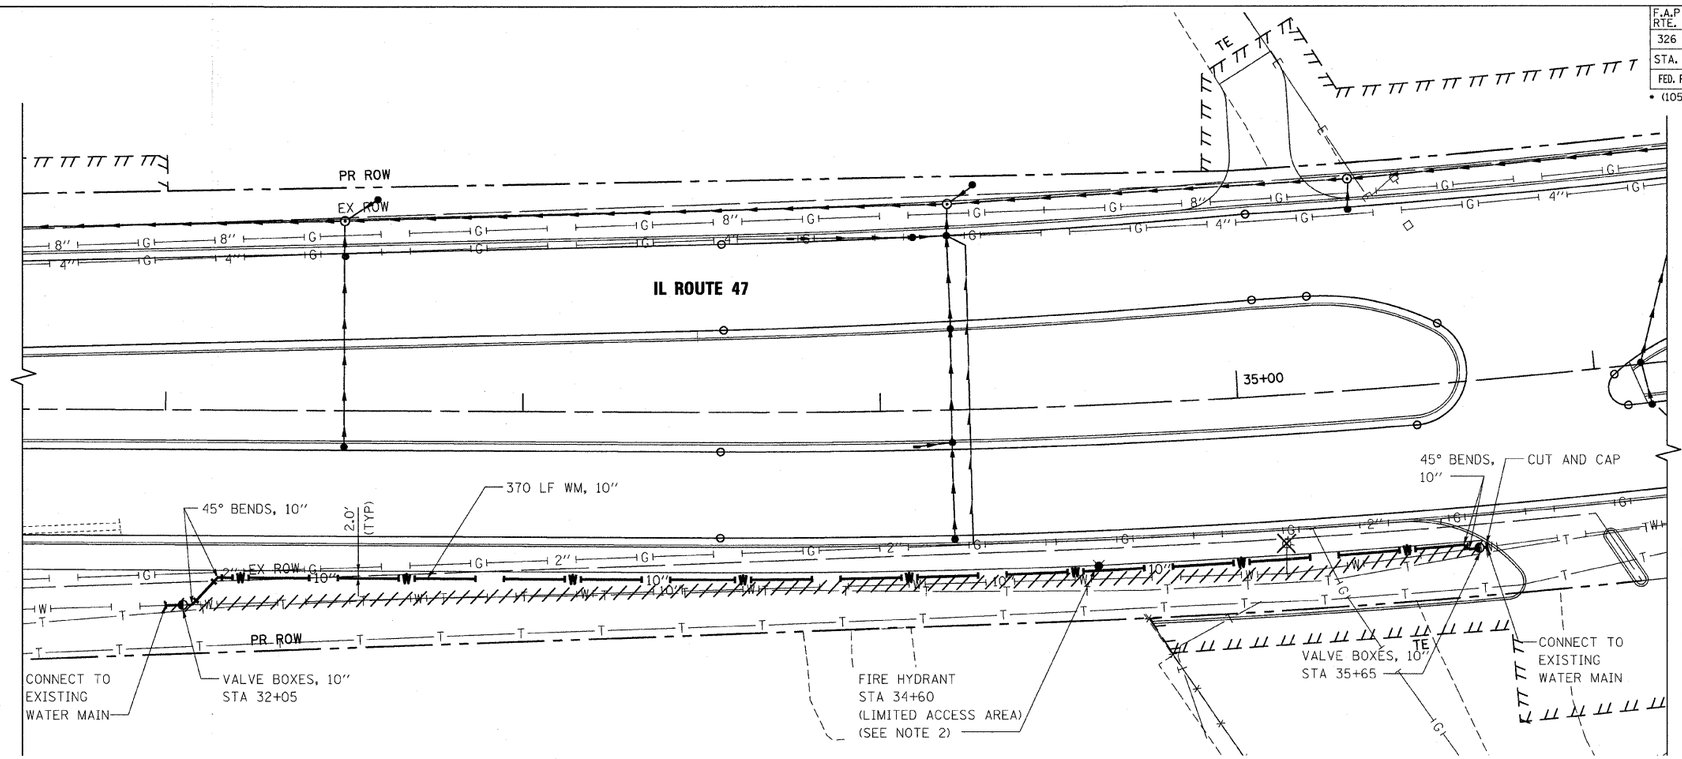

NOTES:

1. REFER TO DRAINAGE AND UTILITIES PLAN SHEETS FOR ADDITIONAL INFORMATION.
2. INSTALLED FIRE HYDRANT SHALL BE LOCATED OUTSIDE PROPOSED SIDEWALK.
3. CONTRACTOR SHALL VERIFY MIN. 5' DEPTH OF COVER PROVIDED OVER PROPOSED WATER MAIN.

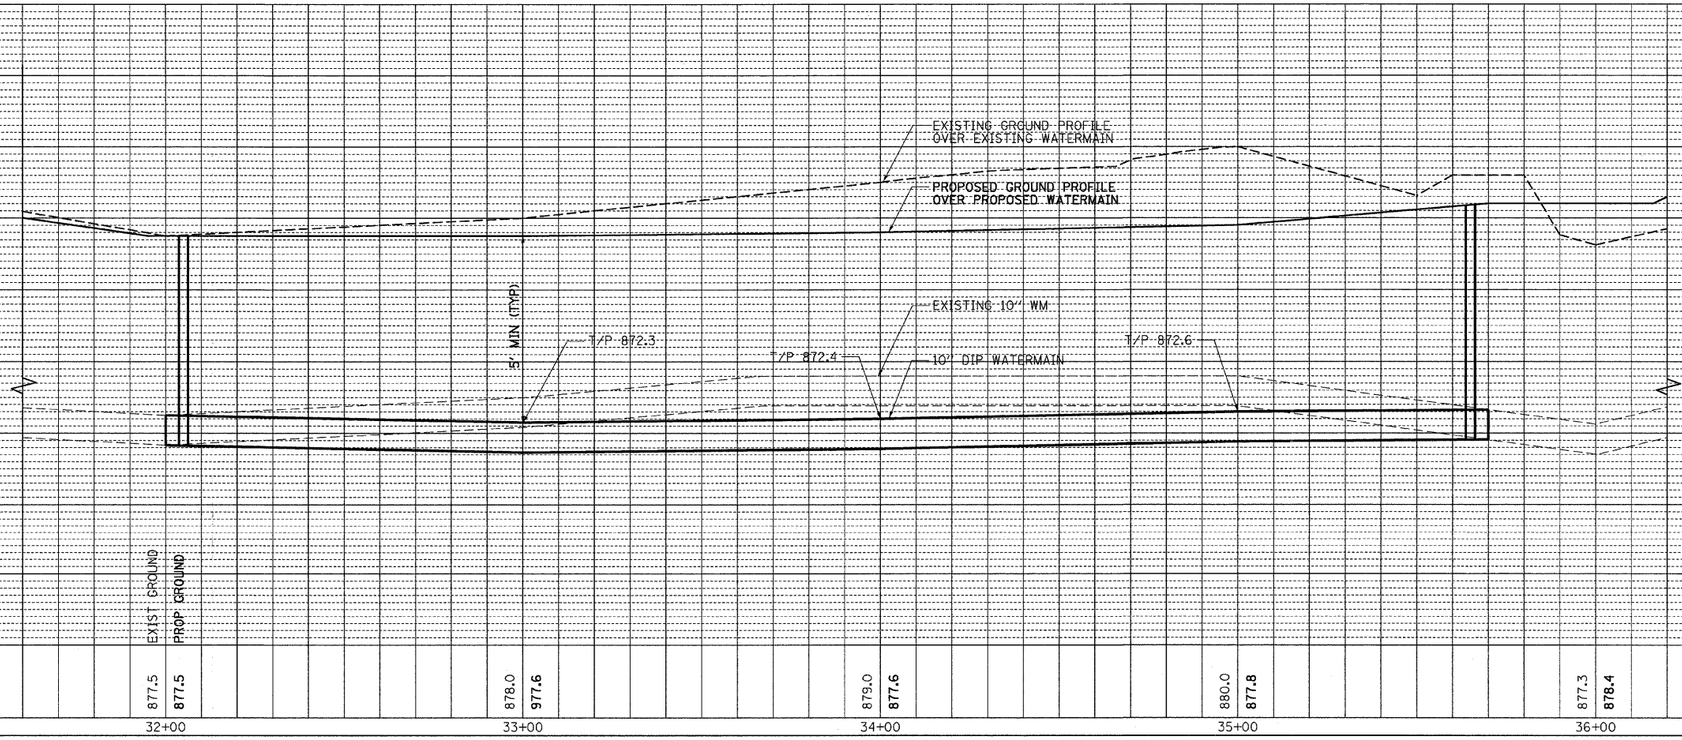

PLAN — SURVEYED / PLOTTED / ALIGNMENT CHECKED / GRADES CHECKED / NOTE BOOK / NO. / BY / DATE / REVISIONS

PROFILE — SURVEYED / PLOTTED / GRADES CHECKED / NOTE BOOK / NO. / BY / DATE / REVISIONS / STRUCTURE NO'S/NS CK'KD

PLOT DATE = Wednesday, October 14, 2009
FILE NAME = S:\CADD\Shirk\107_sht\107_sht02.dgn
PLOT SCALE = 2.0 '/ IN.
USER NAME = 36790

VILLAGE OF HUNTLEY UTILITY PLAN **SHEET 1 OF 24**

10/27/2009