CONTRACT NO. 62882

F.A.P RTE.	SECTION	COUNTY	TOTAL SHEETS	SHEET NO.
326	•	McHENRY	502	260
STA. 9+35.22		TO STA.142+08.53		
FED. ROAD DIST. NO.	ILLINOIS	FED. AID PROJECT		

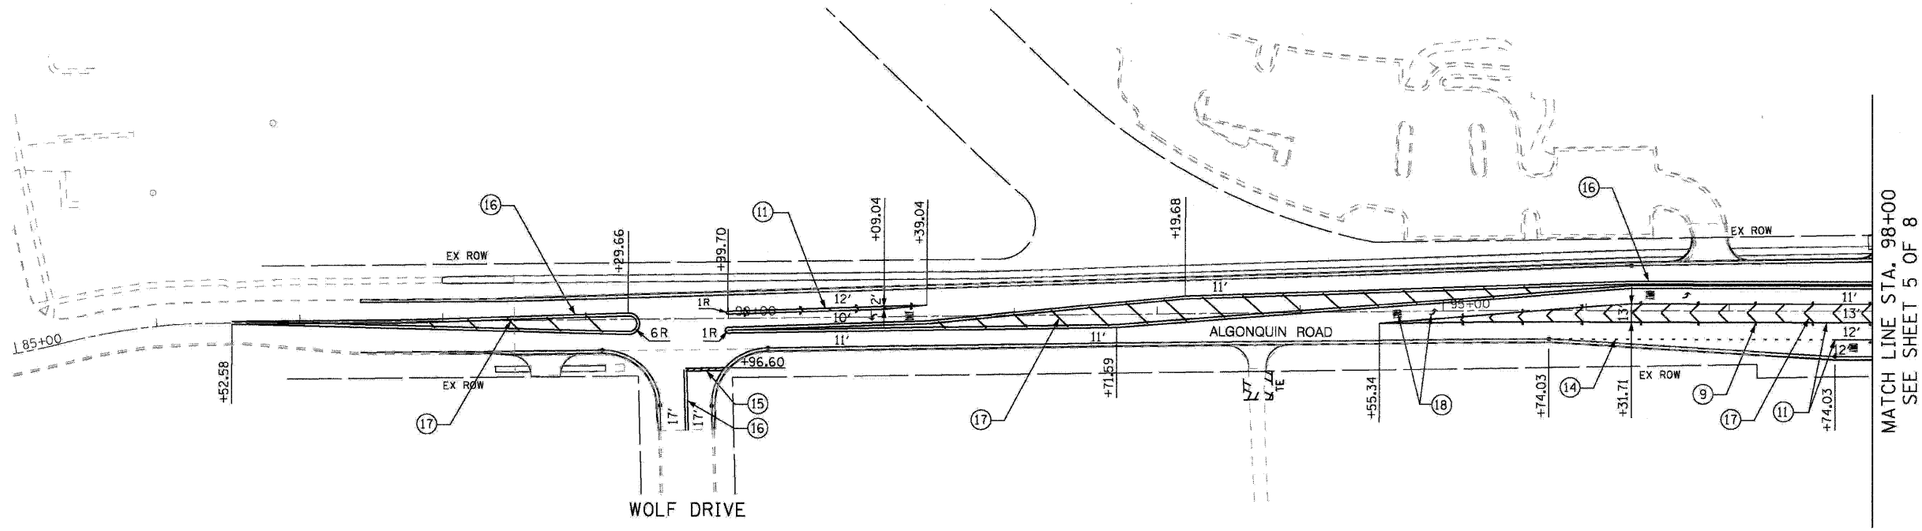

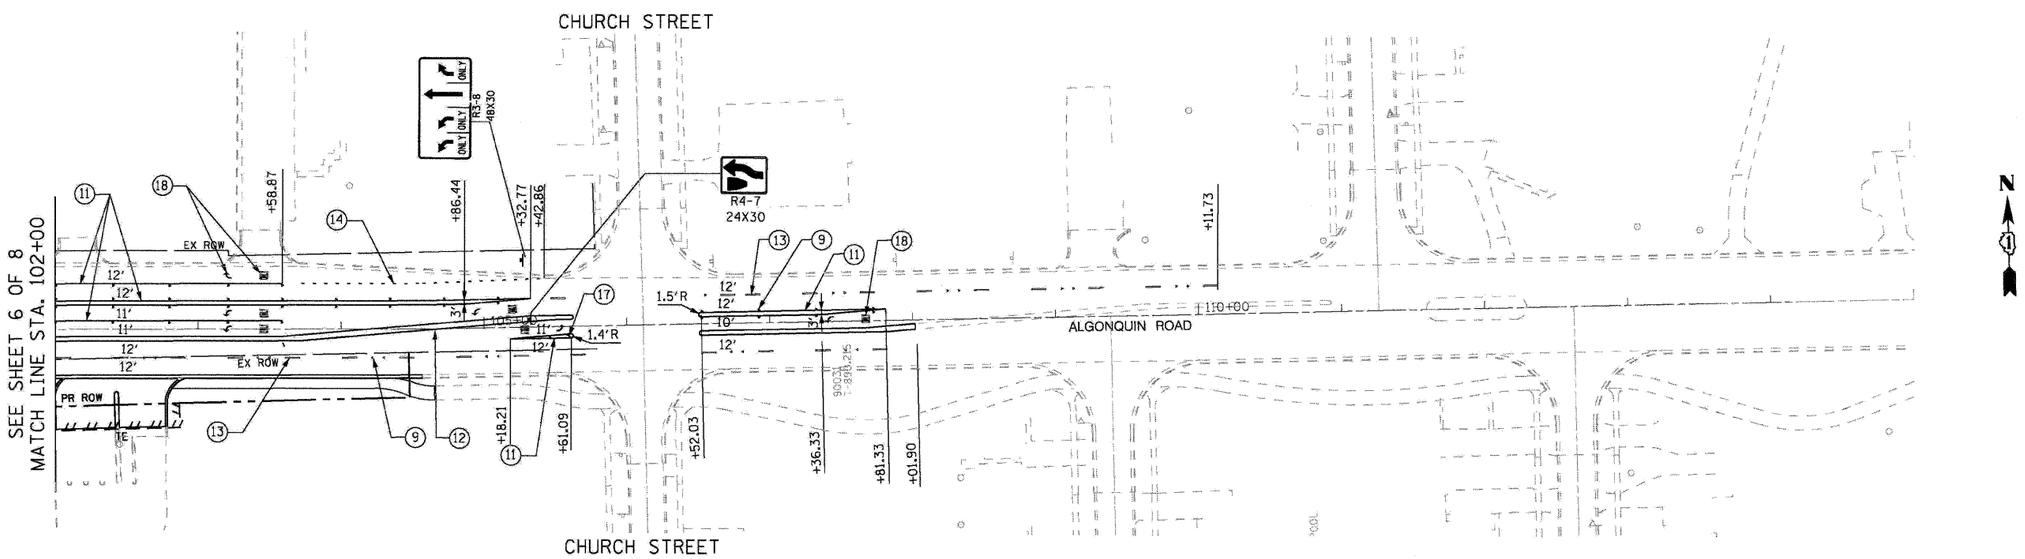

LEGEND:

(11) WET REFLECTIVE PREFORMED PLASTIC PAVEMENT MARKING, LINE 6", SOLID WHITE

(12) WET REFLECTIVE PREFORMED PLASTIC PAVEMENT MARKING, LINE 4", SOLID YELLOW LINE

(13) WET REFLECTIVE PREFORMED PLASTIC PAVEMENT MARKING, LINE 4", WHITE SKIP-DASH 10' DASH, 30' SKIP

(14) WET REFLECTIVE PREFORMED PLASTIC PAVEMENT MARKING, LINE 6", WHITE SKIP-DASH 2' DASH - 6' SKIP

(15) WET REFLECTIVE PREFORMED PLASTIC PAVEMENT MARKING, SOLID WHITE LINE, 24"

(16) WET REFLECTIVE PREFORMED PLASTIC PAVEMENT MARKING, DOUBLE SOLID YELLOW LINE, 4" AT 11" C-C

(17) WET REFLECTIVE PREFORMED PLASTIC PAVEMENT MARKING, SOLID WHITE DIAGONAL LINE, 12" (45°), 12" AT 20' C-C

(18) WET REFLECTIVE PREFORMED PLASTIC PAVEMENT MARKING, LETTERS AND SYMBOLS WHITE

(9) RAISED REFLECTIVE PAVEMENT MARKER, 40' C-C ALONG TURN LANE MEDIANS, 80' SPACING BETWEEN SKIP-DASHES

RHEO GROUP, P.C.
Construction Management, Transportation Planning
8131 West Catherine Avenue
Chicago, Illinois 60656
773-774-9489
773-467-0359 FAX

REVISIONS	
NAME	DATE

ILLINOIS DEPARTMENT OF TRANSPORTATION
ILLINOIS ROUTE 47 KREUTZER ROAD TO REED ROAD

PAVEMENT MARKING PLAN
ALGONQUIN ROAD

SCALE: 1" = 50'
DRAWN BY: DS
DATE:
CHECKED BY: AW

PLOT DATE = Wednesday, August 05, 2009
FILE NAME = S:\IL-DOT\01-Proj\326\326_pm_sht08.dgn
PLOT SCALE = 1:1
USER NAME = 3830
7/25/2009 10:03:32 PM E:\projects\Final submittal\234pvm08.dgn