CONTRACT NO. 62882

F.A.P RTE.	SECTION	COUNTY	TOTAL SHEETS	SHEET NO.
326	*	McHENRY	502	261
STA. 9+35.22		TO STA.142+08.53		
FED. ROAD DIST. NO.	ILLINOIS	FED. AID PROJECT		

* (105X & 106) WRS-2

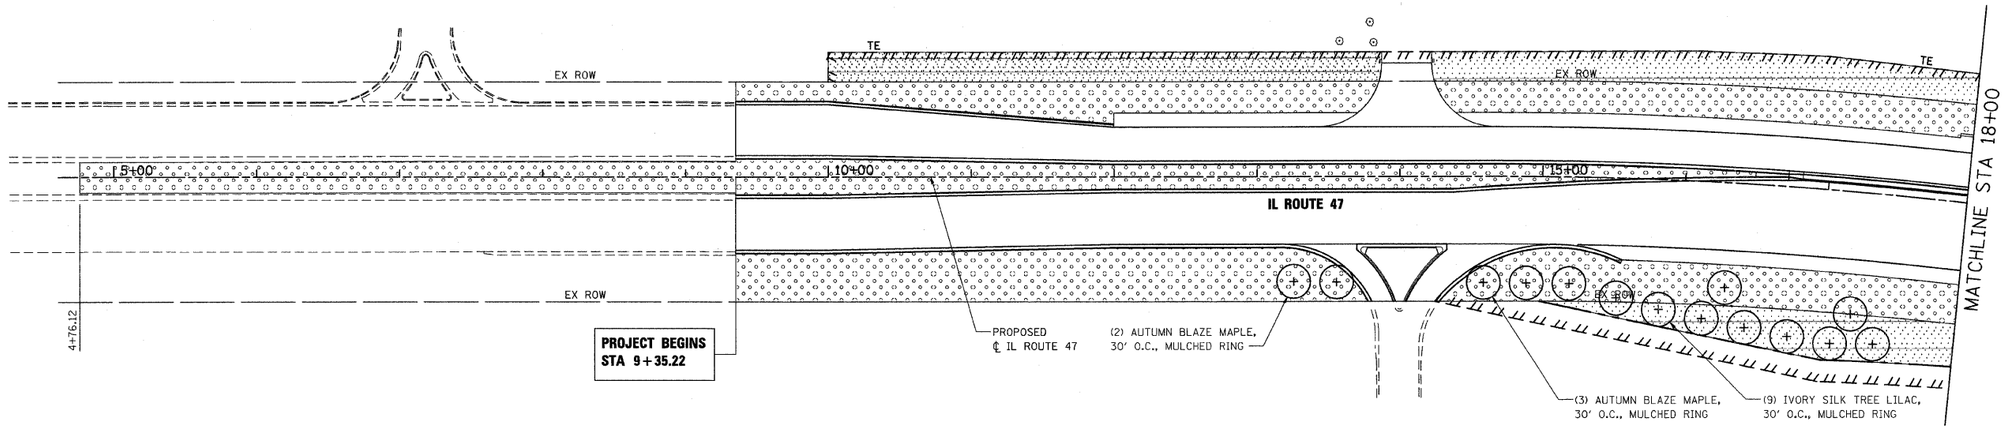

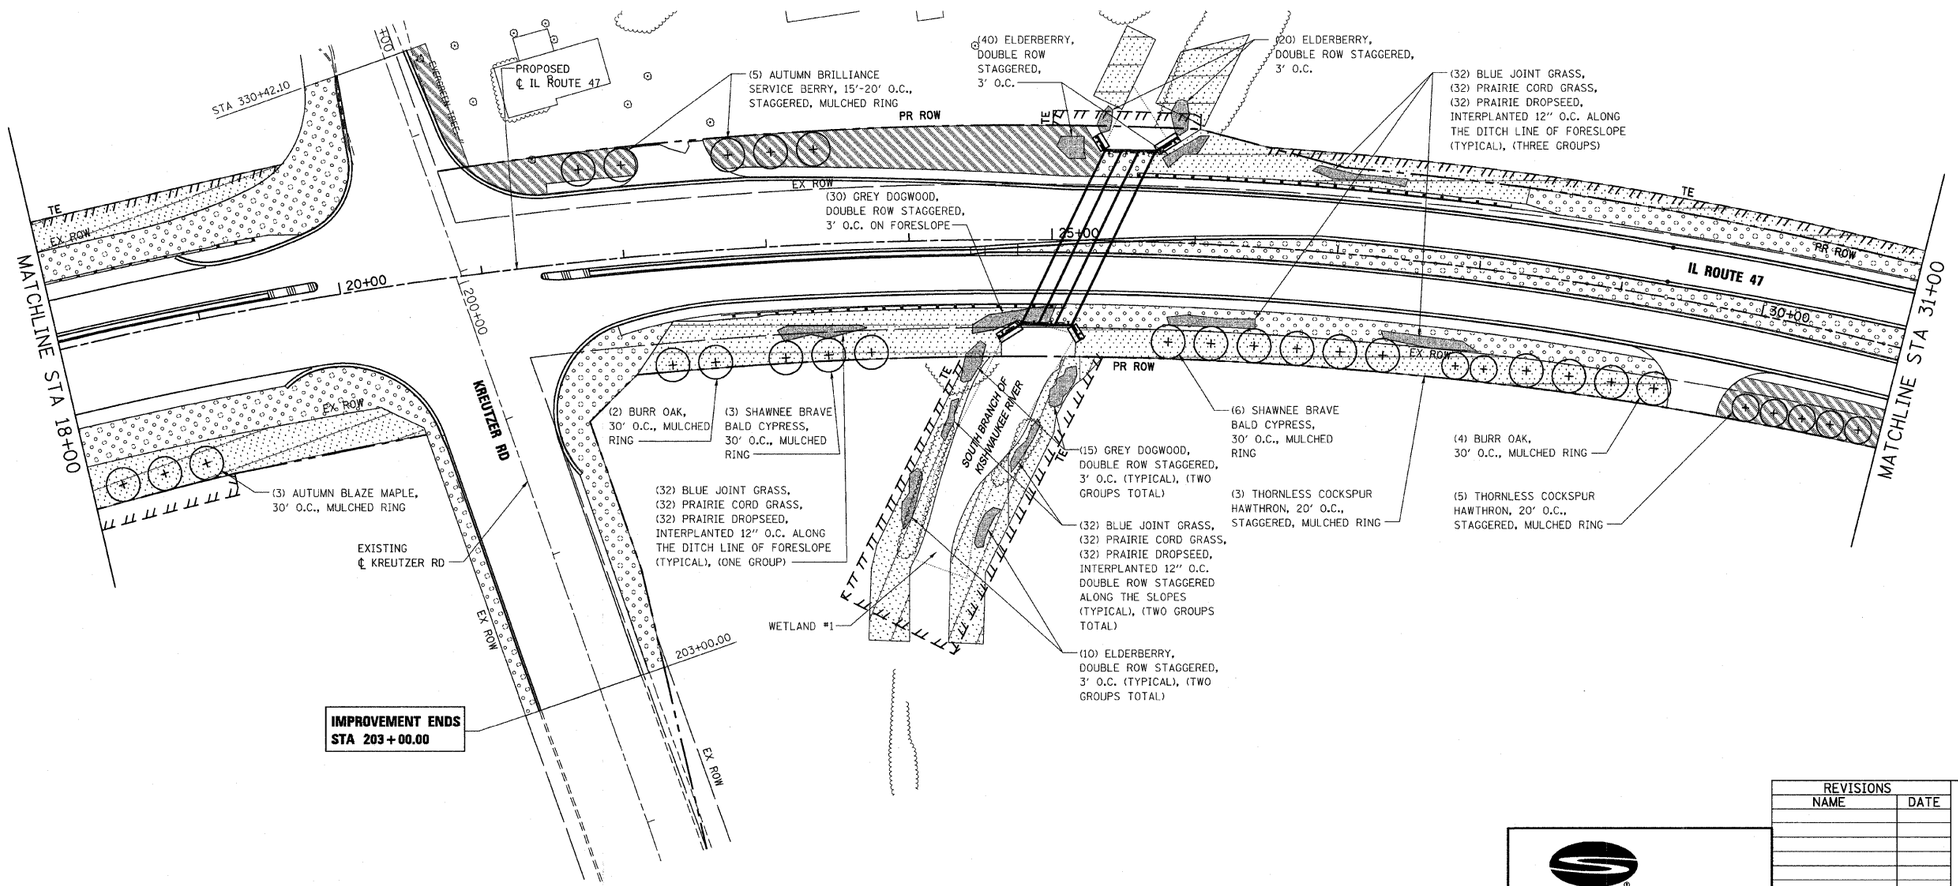

LEGEND:

- SODDING SALT TOLERANT
- SEEDING, CLASS 2A
- SEEDING, CLASS 4

NOTE:

SEEDING CLASS 4 SHALL BE APPLIED BEHIND GUARDRAIL, WITHIN TEMPORARY EASEMENT AND ON BACKSLOPE AS SHOWN OR DIRECTED BY ENGINEER.

REVISIONS	
NAME	DATE

Stanley Consultants INC.
8501 West Higgins Road, Suite 730, Chicago, Illinois 60631-2801
www.stanleygroup.com
Illinois Firm Registration No.: 184-001533
(773) 693-3624

ILLINOIS DEPARTMENT OF TRANSPORTATION

ILLINOIS ROUTE 47

LANDSCAPING PLAN

SHEET 1 OF 7

SCALE: VERT. 1"=50' HORIZ.

DATE: 10/27/2009

DRAWN BY: E.D.

CHECKED BY: A.A.C

PLOT DATE = Tuesday, October 27, 2009
FILE NAME = S:\1700\0187 Swift\261\land_sh01.dgn
PLOT SCALE = 50.1
USER NAME = 3690