CONTRACT NO. 62882

F.A.P RTE.	SECTION	COUNTY	TOTAL SHEETS	SHEET NO.
326	*	McHENRY	502	319
STA. 9+35.22		TO STA.142+08.53		
FED. ROAD DIST. NO.	ILLINOIS	FED. AID PROJECT		

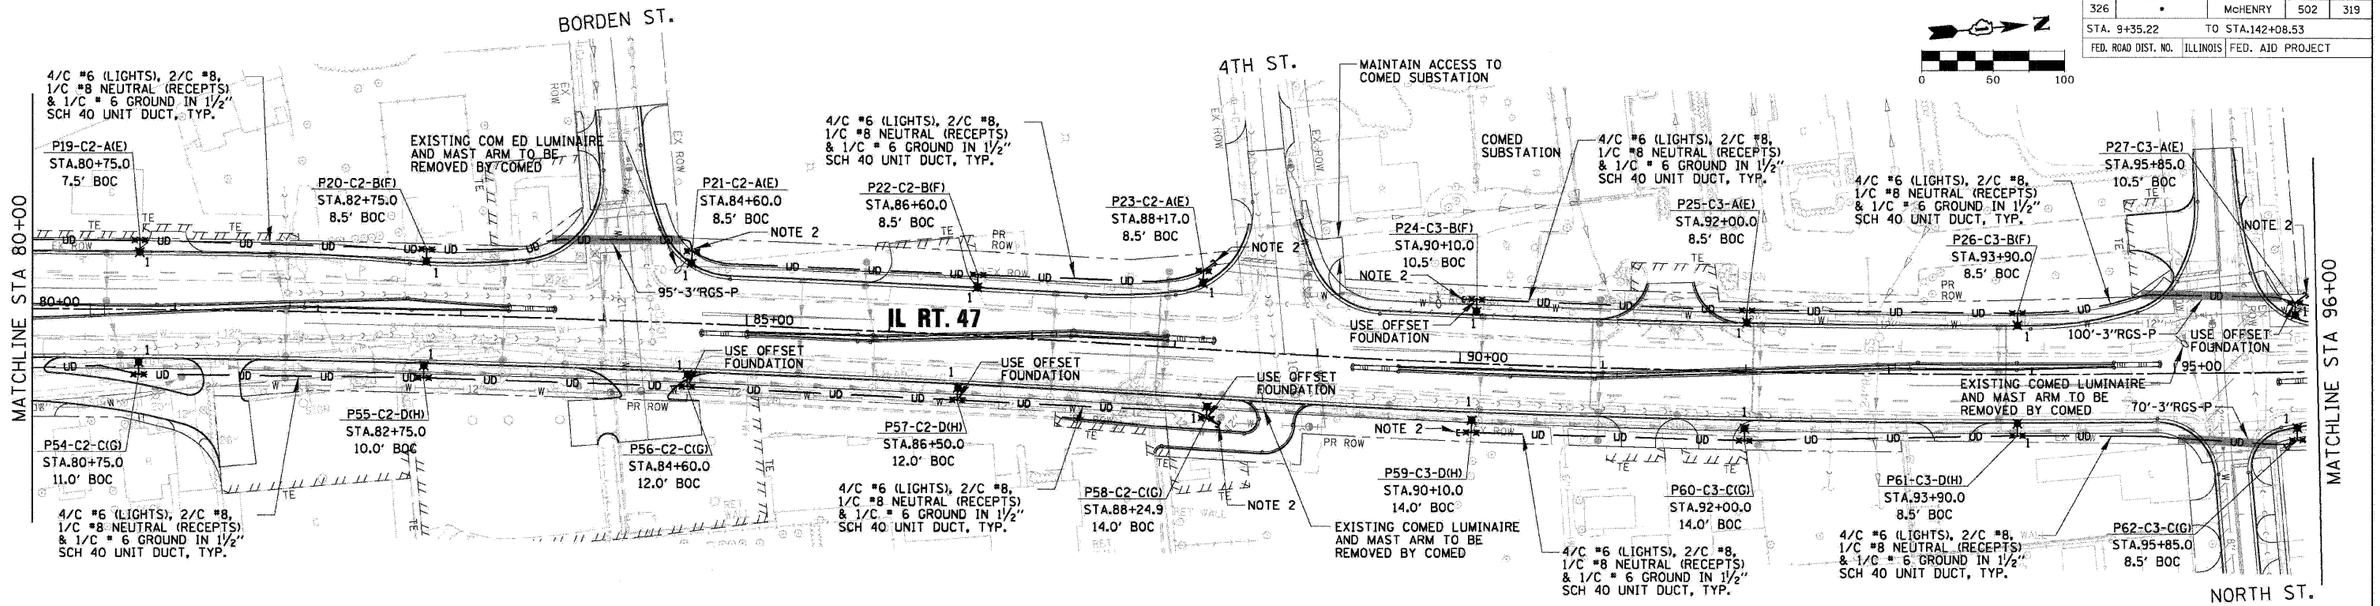

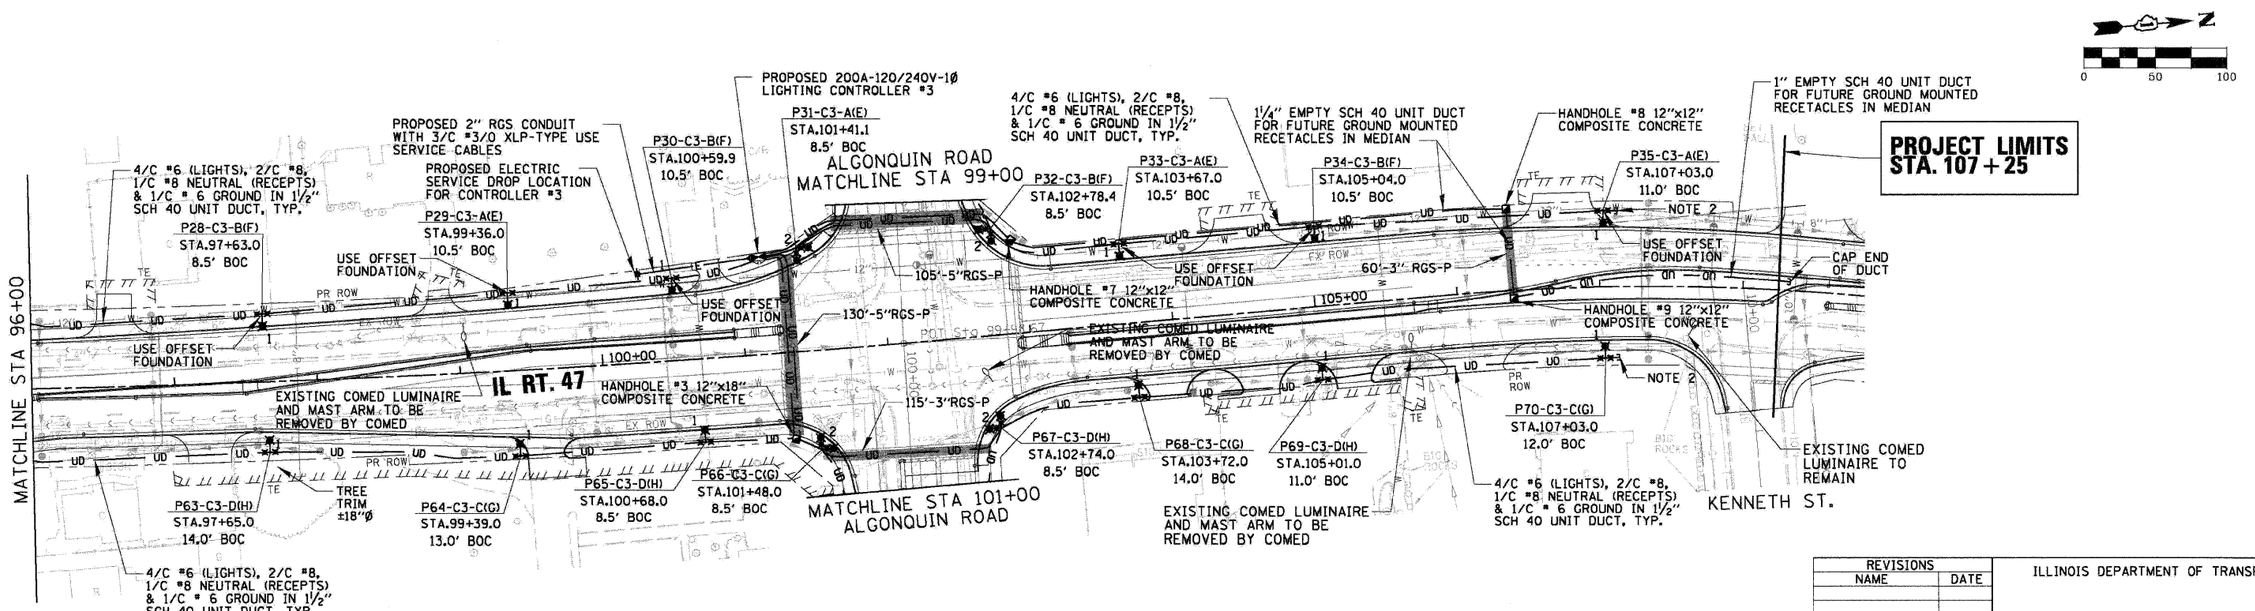

NOTES:

1. PROVIDE HOUSE SIDE SHIELDS FOR ALL 3 FIXTURES ON DESIGNATED POLES.
2. PROVIDE A SPARE RACEWAY IN FOUNDATION, STUB OUT 5' AND CAP.

REVISIONS NAME	DATE

CHRISTOPHER B. BURKE ENGINEERING, LTD.
9575 W. Higgins Road, Suite 600
Rosemont, Illinois 60018
(847) 823-0500

ILLINOIS DEPARTMENT OF TRANSPORTATION

ILLINOIS ROUTE 47
ROADWAY LIGHTING PLAN (2 OF 3)
STA. 80+00 TO STA. 107+25

SCALE: 1"=50' DRAWN BY: KB
DATE: 2/11/2009 CHECKED BY: AJD

PLOT DATE = Wednesday, August 05, 2009
FILE NAME = S:\1-CADD\01-sht\319_sheet_CBBEL_03.dgn
PLOT SCALE = 1:1
USER NAME = 3838