CONTRACT NO. 62882

F.A.P RTE.	SECTION	COUNTY	TOTAL SHEETS	SHEET NO.
326	*	McHENRY	502	394
STA. 9+35.22		TO STA.142+08.53		
FED. ROAD DIST. NO.	ILLINOIS	FED. AID PROJECT		

X (105X & 106) WRS-2

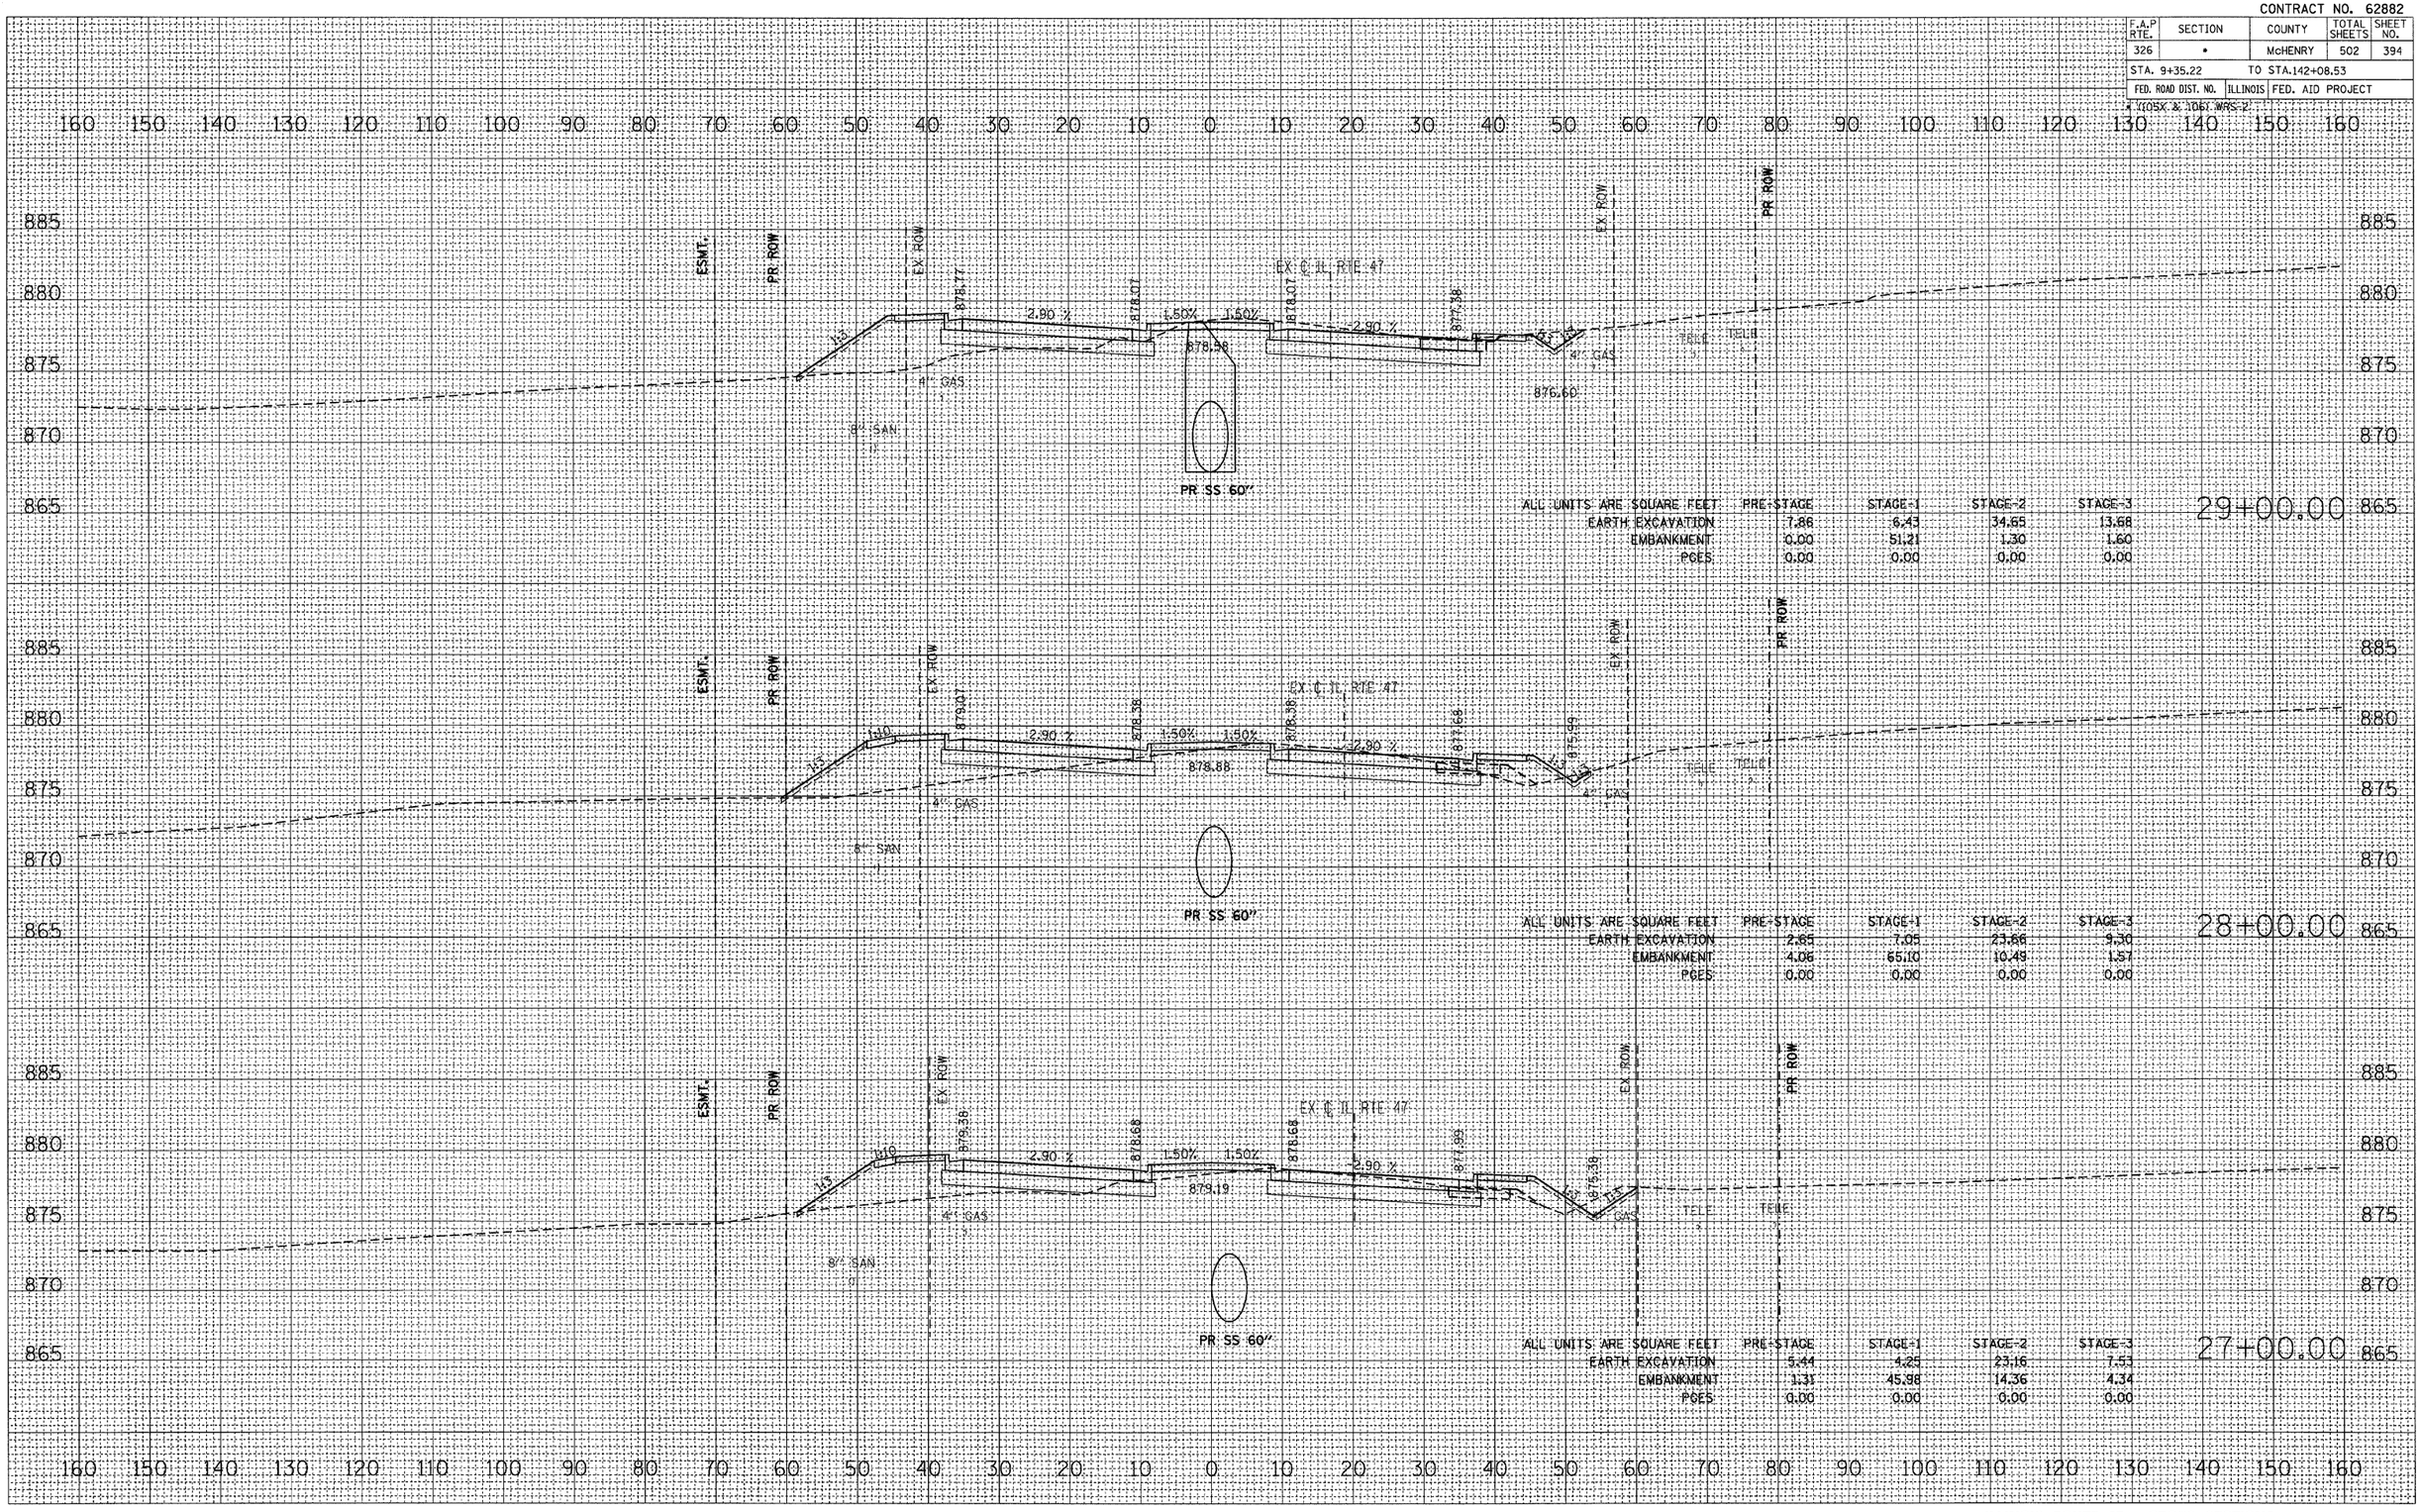

FINAL SURVEY	SURVEYED	BY	
NOTE BOOK	PLOTTED		DATE
NO.	TEMPLATE		
	AREAS		
	AREAS CHECKED		

ORIGINAL SURVEY	SURVEYED	BY	
NOTE BOOK	PLOTTED		DATE
NO.	TEMPLATE		
	AREAS		
	AREAS CHECKED		

PLOT DATE = Thursday, August 06, 2009
FILE NAME = S:\11-CADD\01-ahk\383-459_47_xs-dgn
PLOT SCALE = 10:1
PLOT STYLE = 3690
USER NAME =

ILLINOIS ROUTE 47 – CROSS SECTIONS