CONTRACT NO. 62882

F.A.P RTE.	SECTION	COUNTY	TOTAL SHEETS	SHEET NO.
326	*	McHENRY	502	400
STA. 9+35.22		TO STA.142+08.53		
FED. ROAD DIST. NO.	ILLINOIS	FED. AID PROJECT		

* (105X & 106) WRS-2

FINAL SURVEY	SURVEYED	BY	DATE
	DRAWN		
	CHECKED		
NOTE BOOK	TEMPLATE		
	AREAS		
NO.	AREAS CHECKED		

ORIGINAL SURVEY	SURVEYED	BY	DATE
	DRAWN		
	CHECKED		
NOTE BOOK	TEMPLATE		
	AREAS		
NO.	AREAS CHECKED		

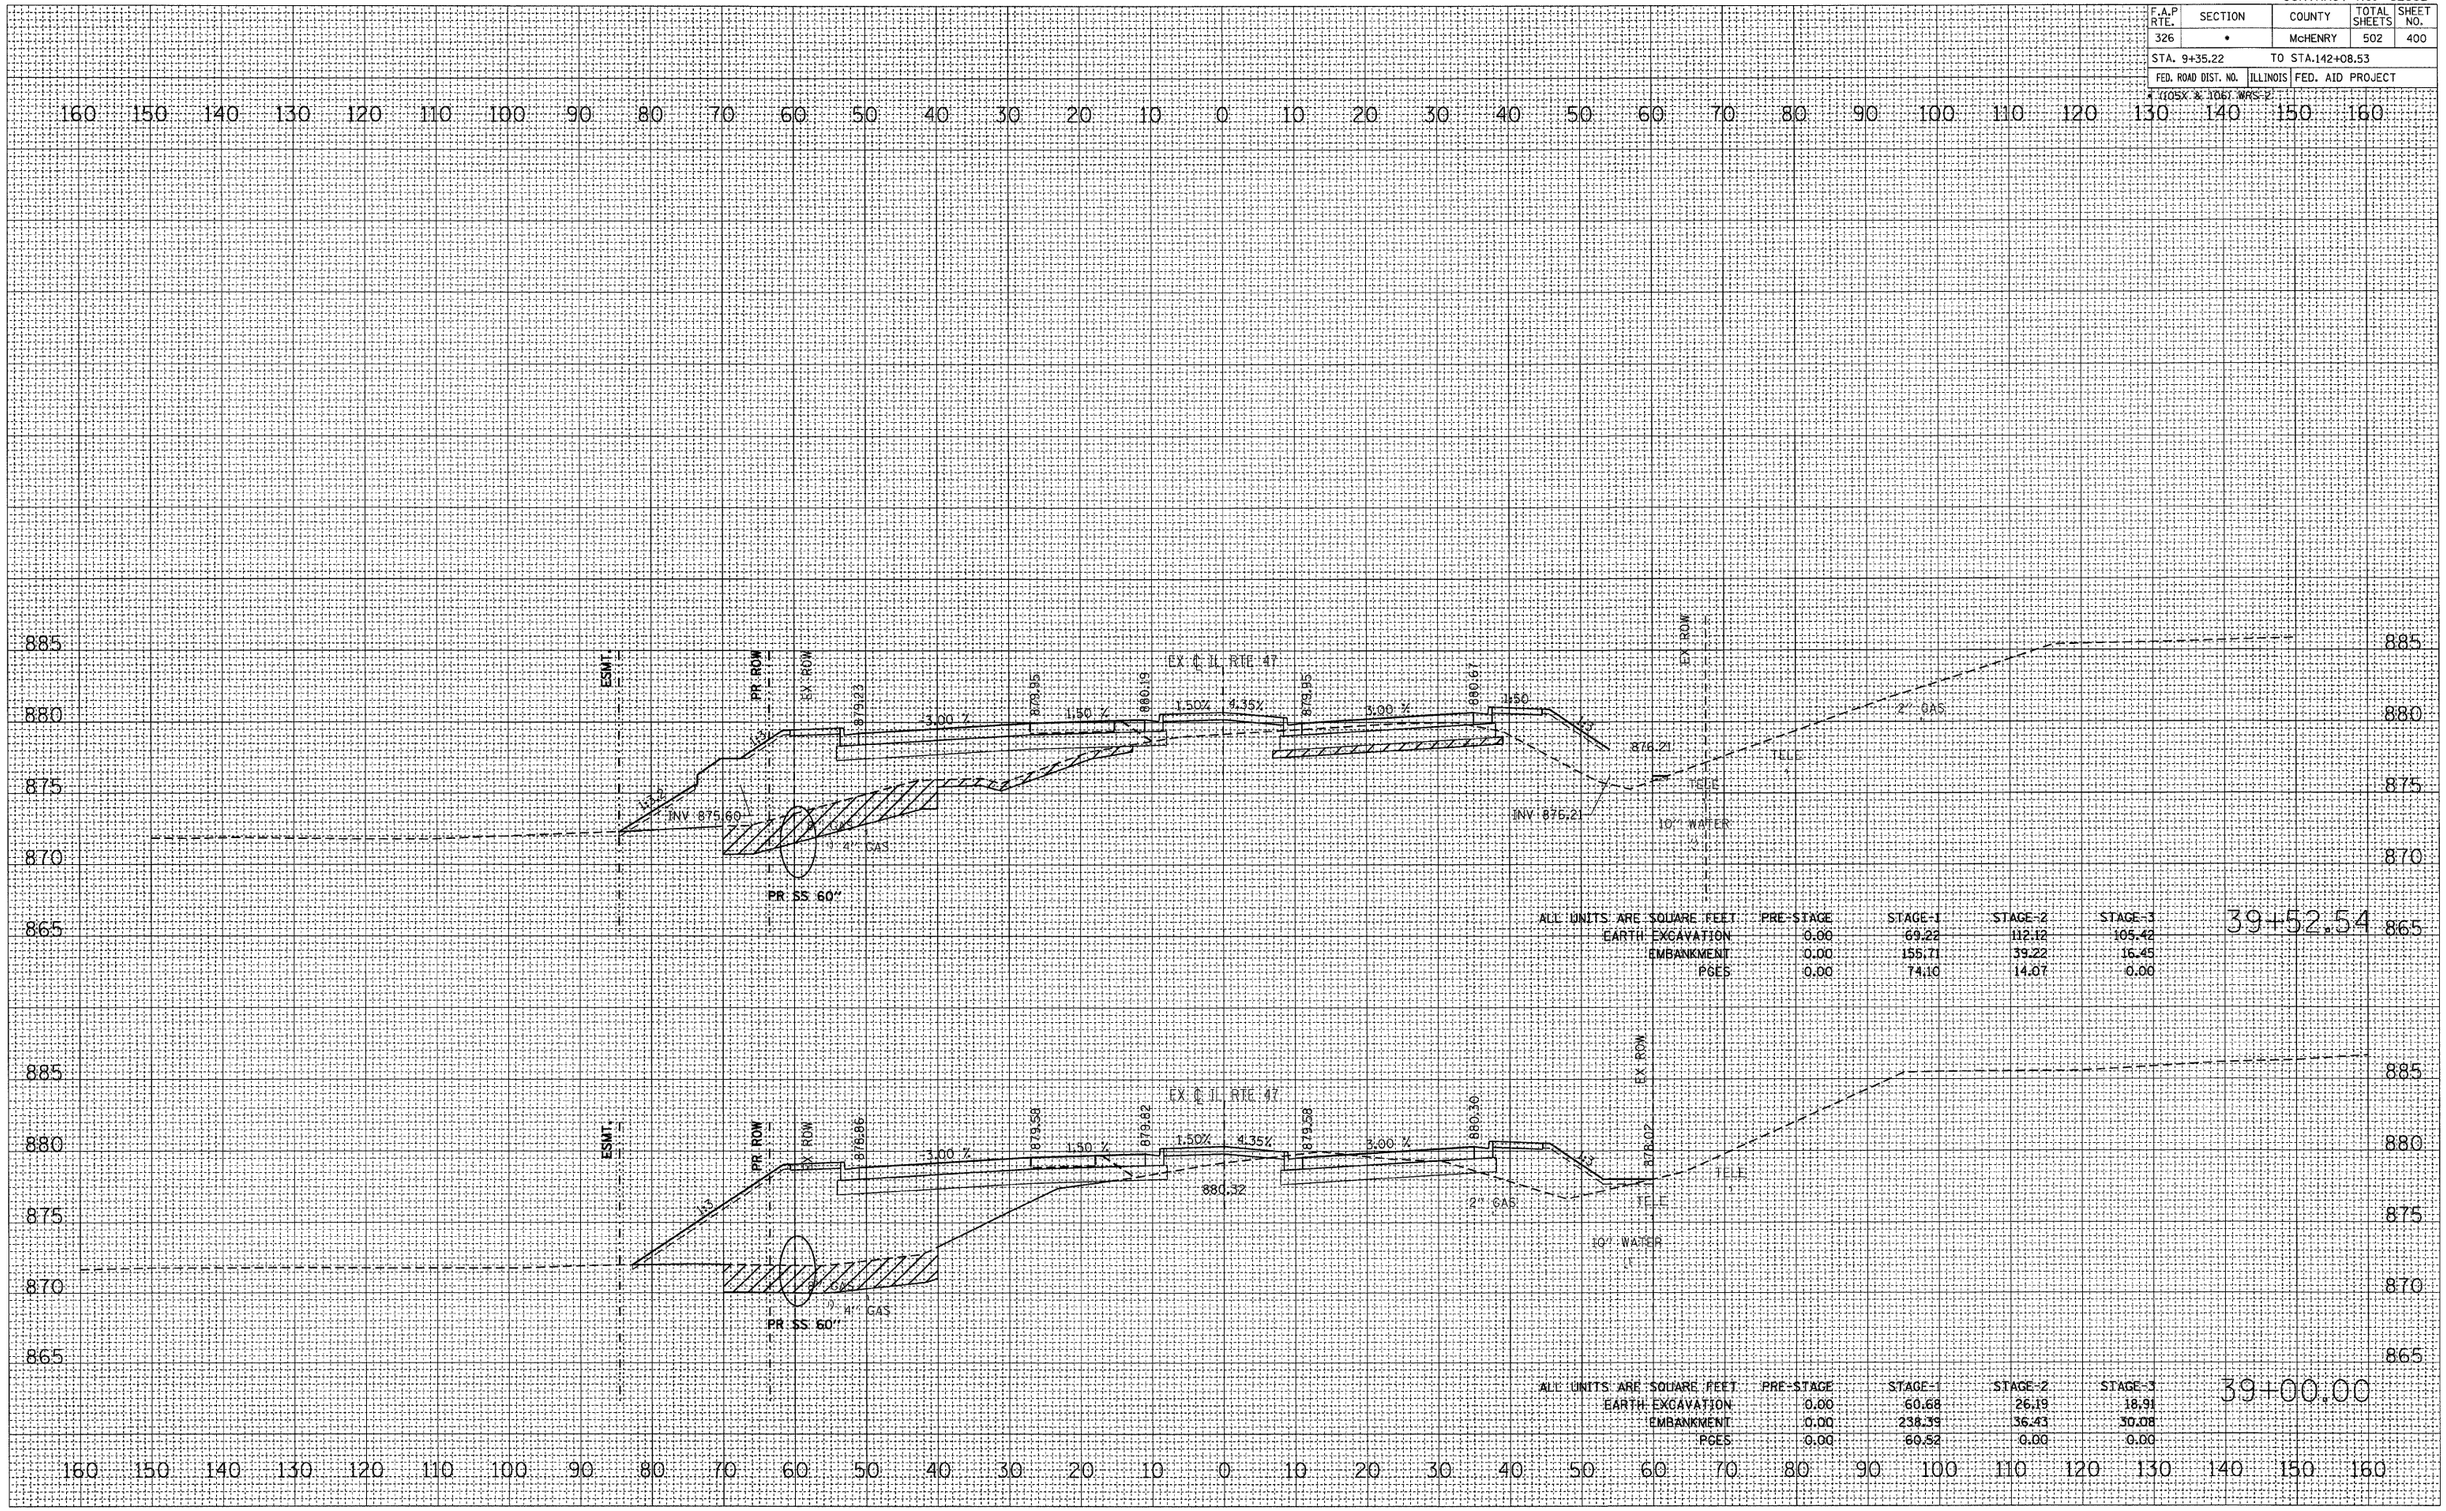

PLOT DATE = Thursday, August 06, 2009
FILE NAME = Sn11-CADD\01-sn1383-459_47.dgn
PLOT SCALE = 1/61
USER NAME = 3890

ILLINOIS ROUTE 47 – CROSS SECTIONS