CONTRACT NO. 62882

F.A.P RTE.	SECTION	COUNTY	TOTAL SHEETS	SHEET NO.
326	•	McHENRY	502	407
STA. 9+35.22		TO STA.142+08.53		
FED. ROAD DIST. NO.	ILLINOIS	FED. AID PROJECT		

* (105X & 106) WRS-2

FINAL SURVEY	BY	DATE
SURVEYED		
PLOTTED		
NOTE BOOK	TEMPLATE	
NO.	AREAS	
	AREAS CHECKED	

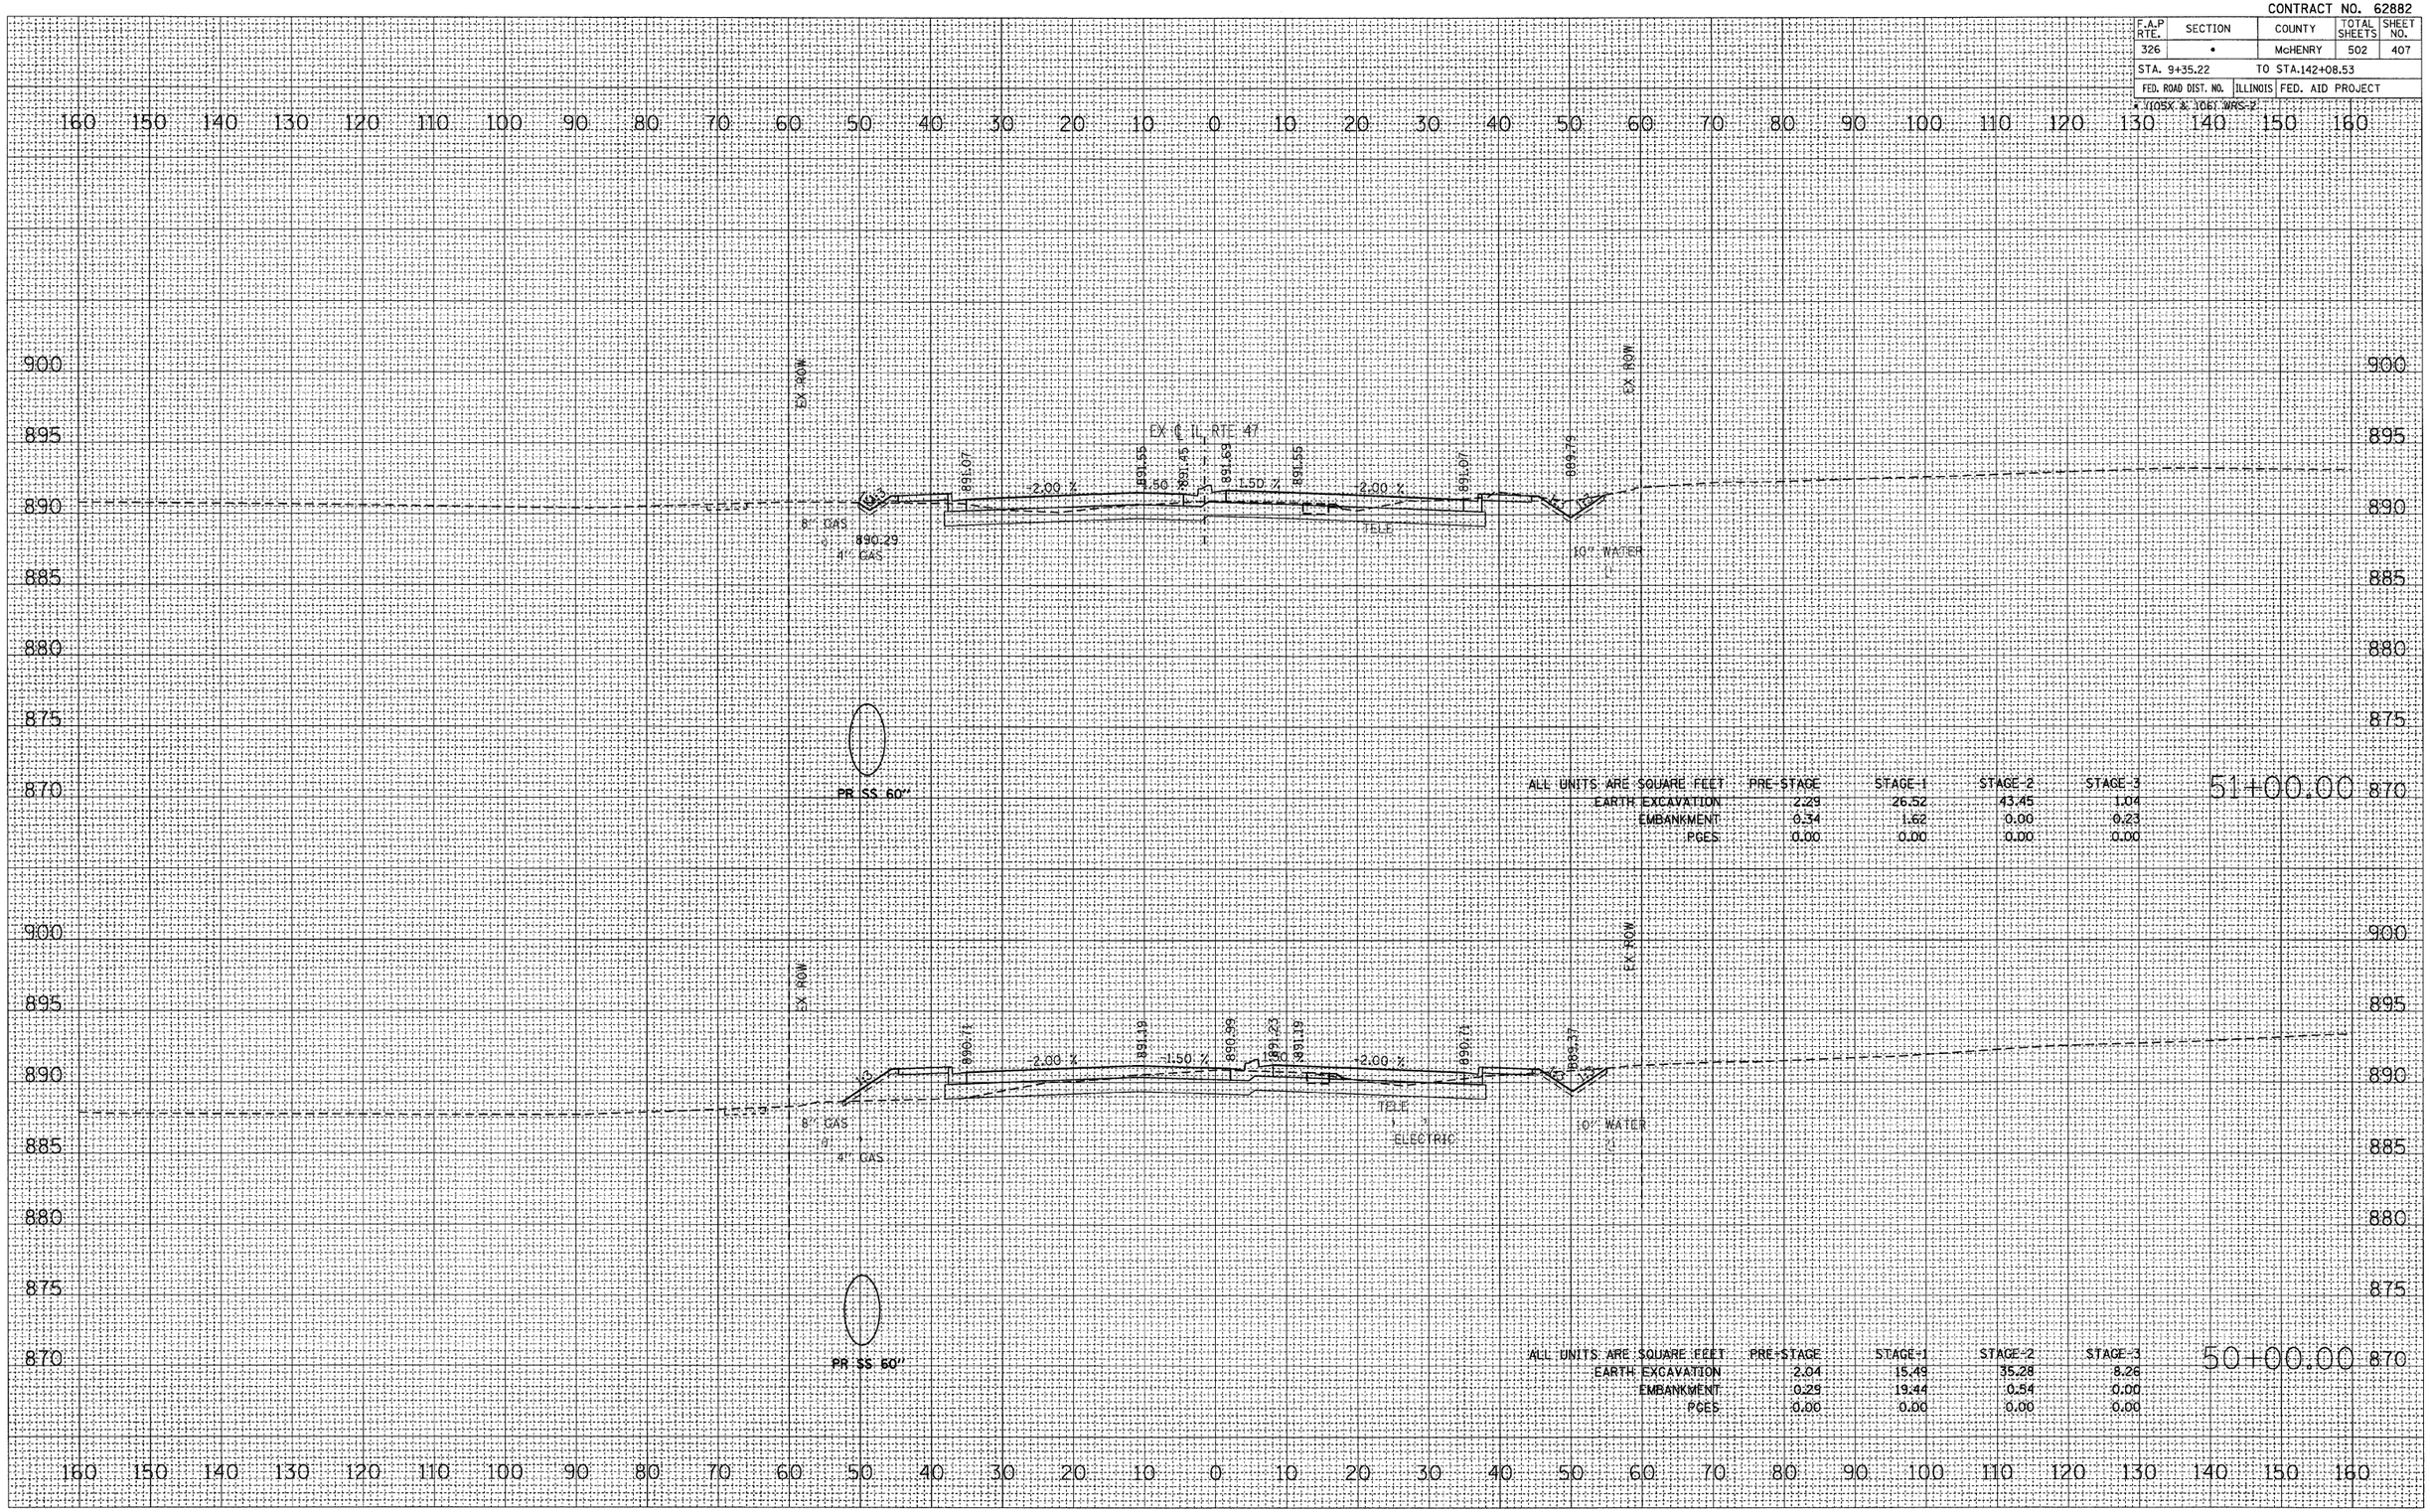

ALL UNITS ARE SQUARE FEET	PRE-STAGE	STAGE-1	STAGE-2	STAGE-3
EARTH EXCAVATION	2.29	26.52	43.45	1.04
EMBANKMENT	0.34	1.62	0.00	0.23
PCES	0.00	0.00	0.00	0.00

ALL UNITS ARE SQUARE FEET	PRE-STAGE	STAGE-1	STAGE-2	STAGE-3
EARTH EXCAVATION	2.04	15.49	35.28	8.26
EMBANKMENT	0.29	19.44	0.54	0.00
PCES	0.00	0.00	0.00	0.00

ORIGINAL SURVEY	BY	DATE
SURVEYED		
PLOTTED		
NOTE BOOK	TEMPLATE	
NO.	AREAS	
	AREAS CHECKED	

PLOT DATE = Thursday, August 06, 2009
FILE NAME = S:\11-CADD\07-civil\383-459.47.xs.dgn
PLOT SCALE = 10.0
USER NAME = SHW

ILLINOIS ROUTE 47 – CROSS SECTIONS