CONTRACT NO. 62882

F.A.P RTE.	SECTION	COUNTY	TOTAL SHEETS	SHEET NO.
326	•	McHENRY	502	411
STA. 9+35.22		TO STA.142+08.53		
FED. ROAD DIST. NO.	ILLINOIS	FED. AID PROJECT		

* (105X & 106) WRS-2

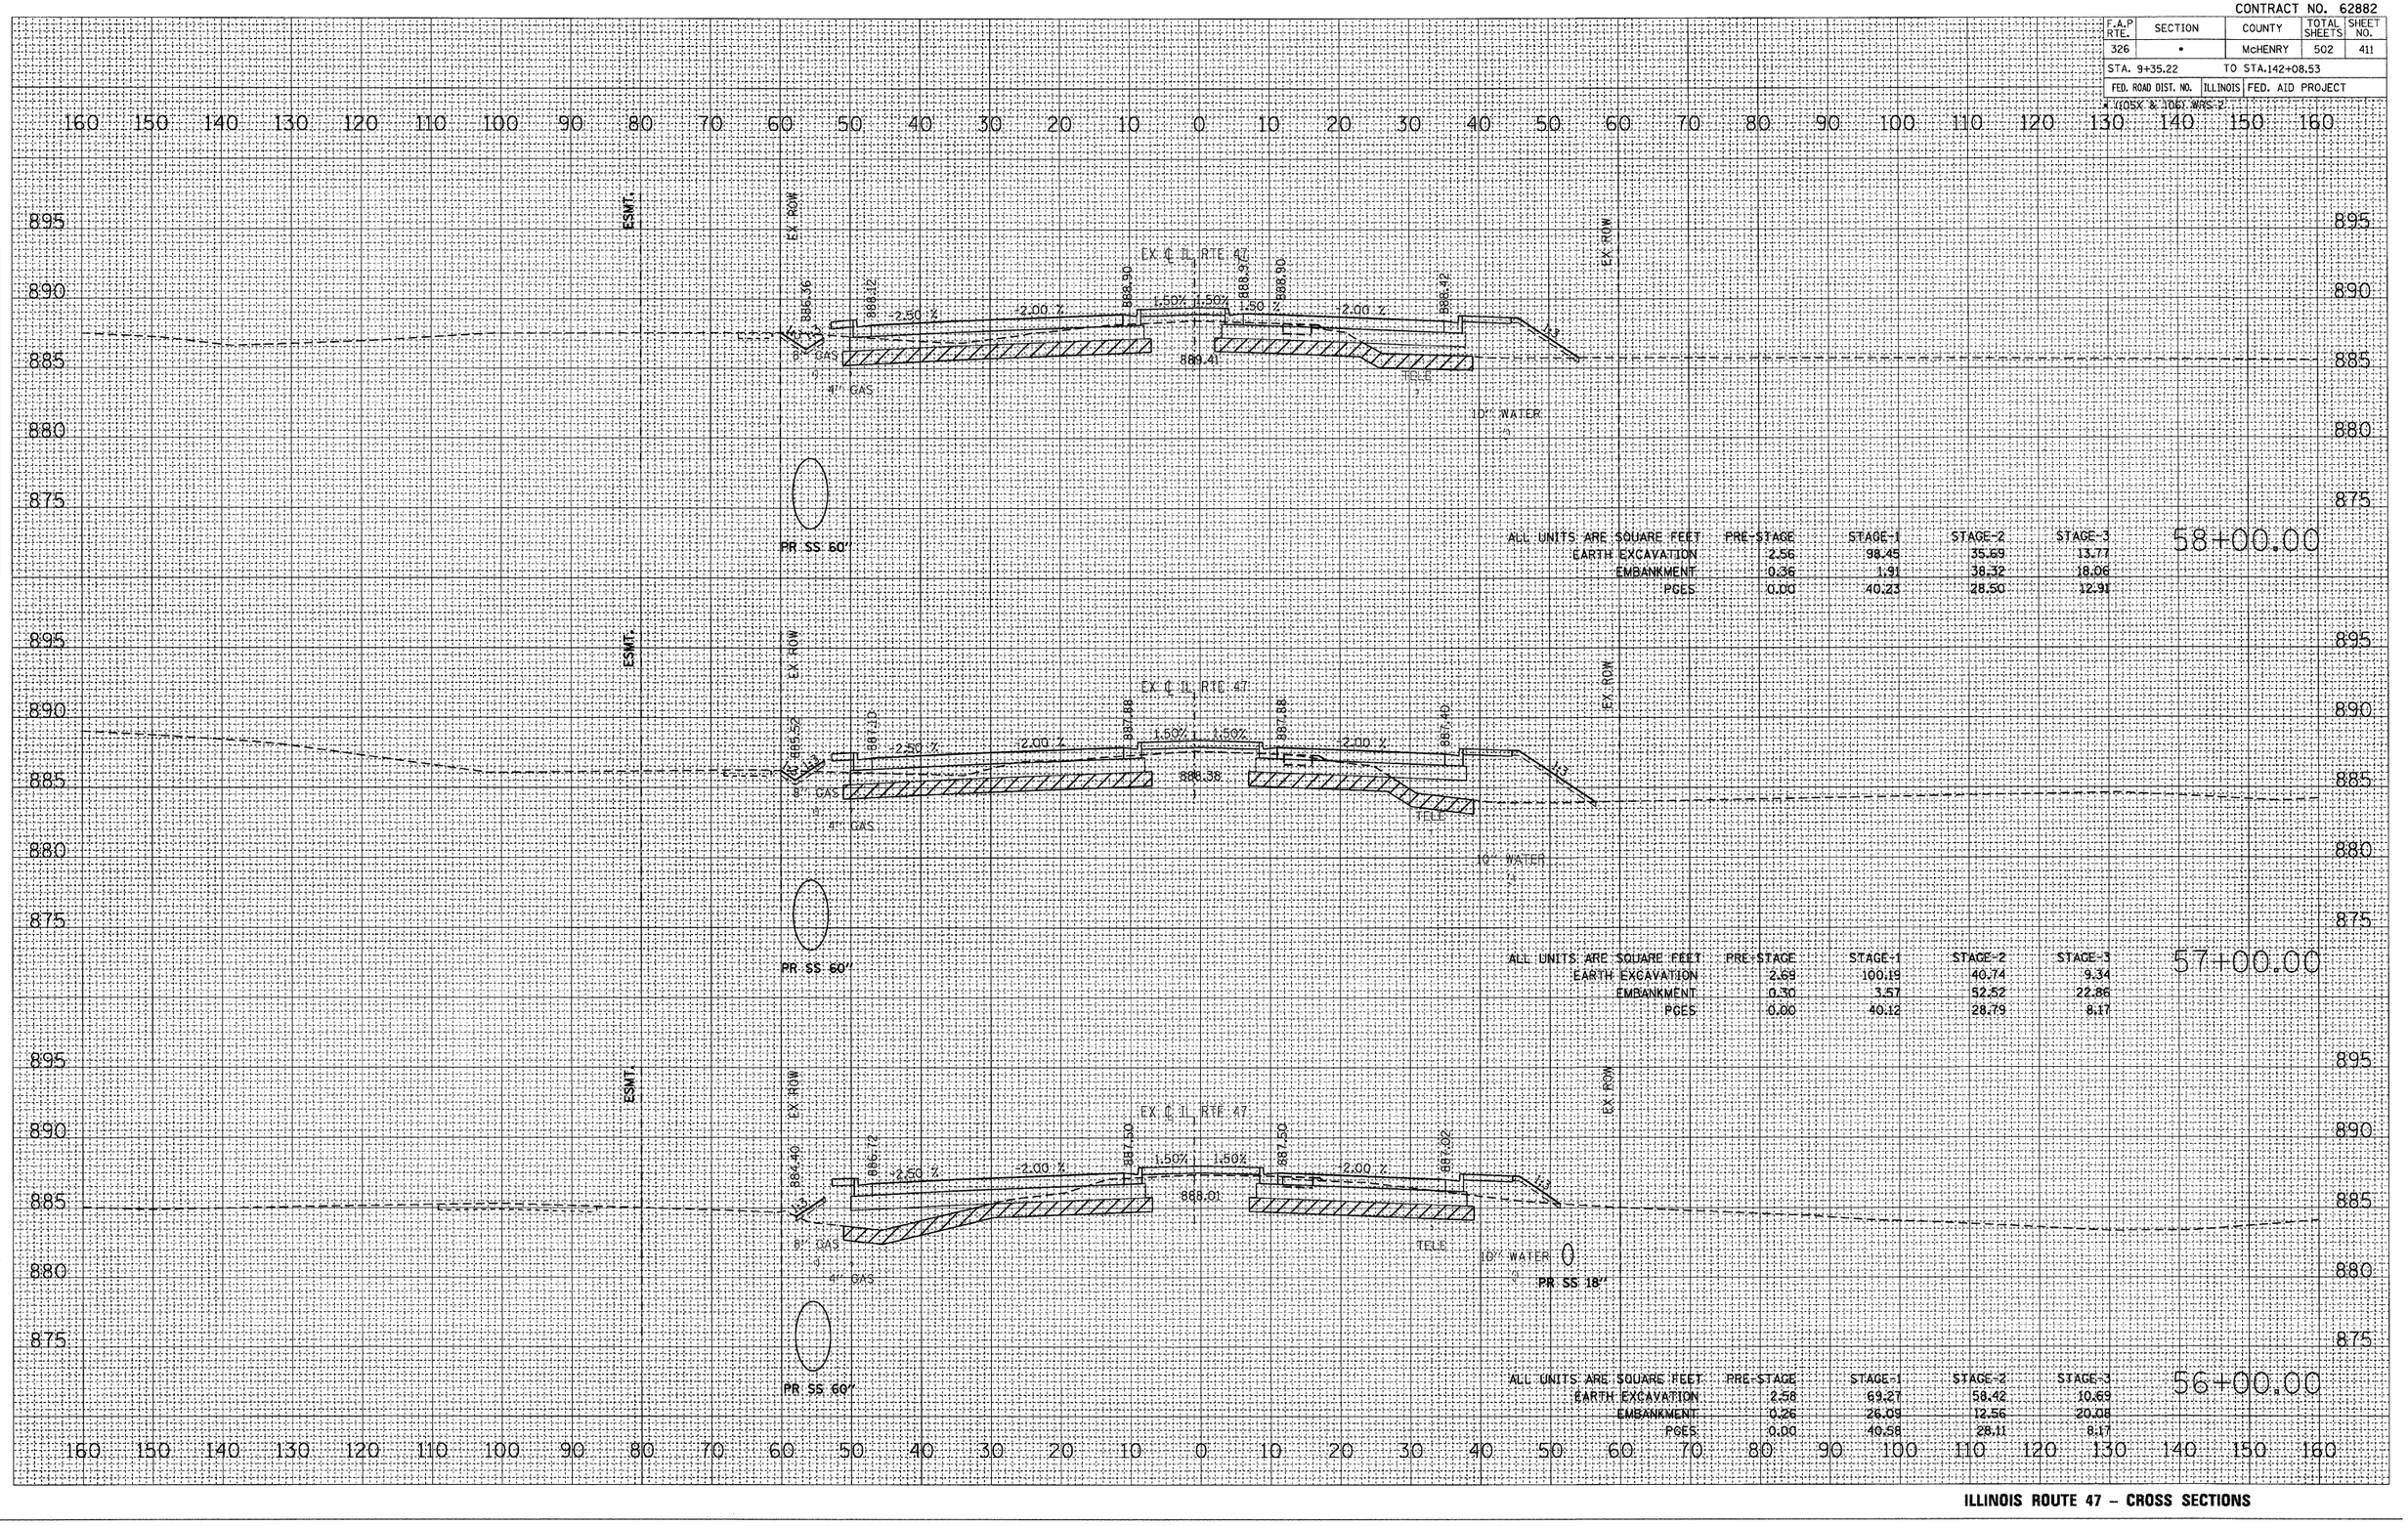

ALL UNITS ARE SQUARE FEET	PRE-STAGE	STAGE-1	STAGE-2	STAGE-3
EARTH EXCAVATION	2.56	98.45	35.69	13.77
EMBANKMENT	0.36	1.91	38.32	18.06
PGES	0.00	40.23	28.50	12.91

58+00.00

ALL UNITS ARE SQUARE FEET	PRE-STAGE	STAGE-1	STAGE-2	STAGE-3
EARTH EXCAVATION	2.69	100.19	40.74	9.34
EMBANKMENT	0.30	3.57	52.52	22.86
PGES	0.00	40.12	28.79	8.17

57+00.00

ALL UNITS ARE SQUARE FEET	PRE-STAGE	STAGE-1	STAGE-2	STAGE-3
EARTH EXCAVATION	2.58	69.27	58.42	10.69
EMBANKMENT	0.26	26.09	12.56	20.08
PGES	0.00	40.58	28.11	8.17

56+00.00

FINAL SURVEY: NOTE BOOK NO. — SURVEYED, PLOTTED, TEMPLATE, AREAS, AREAS CHECKED — BY — DATE

ORIGINAL SURVEY: NOTE BOOK NO. — SURVEYED, PLOTTED, TEMPLATE, AREAS, AREAS CHECKED — BY — DATE

PLOT DATE = Thursday, August 06, 2009
FILE NAME = S:\11-CADD\01-sht\383-459_47_xs.dgn
PLOT SCALE = 10:1
USER NAME = 3690

ILLINOIS ROUTE 47 – CROSS SECTIONS