CONTRACT NO. 62882

| F.A.P RTE. | SECTION | COUNTY | TOTAL SHEETS | SHEET NO. |
|---|---|---|---|---|
| 326 | * | McHENRY | 502 | 425 |
| STA. 9+35.22 | | TO STA.142+08.53 | | |
| FED. ROAD DIST. NO. | ILLINOIS | FED. AID PROJECT | | |

* (105X & 106) WRS-2

| | BY | DATE |
|---|---|---|
| ORIGINAL SURVEY | | |
| SURVEYED | | |
| PLOTTED | | |
| NOTE BOOK | TEMPLATE | |
| | AREAS | |
| NO. | AREAS CHECKED | |

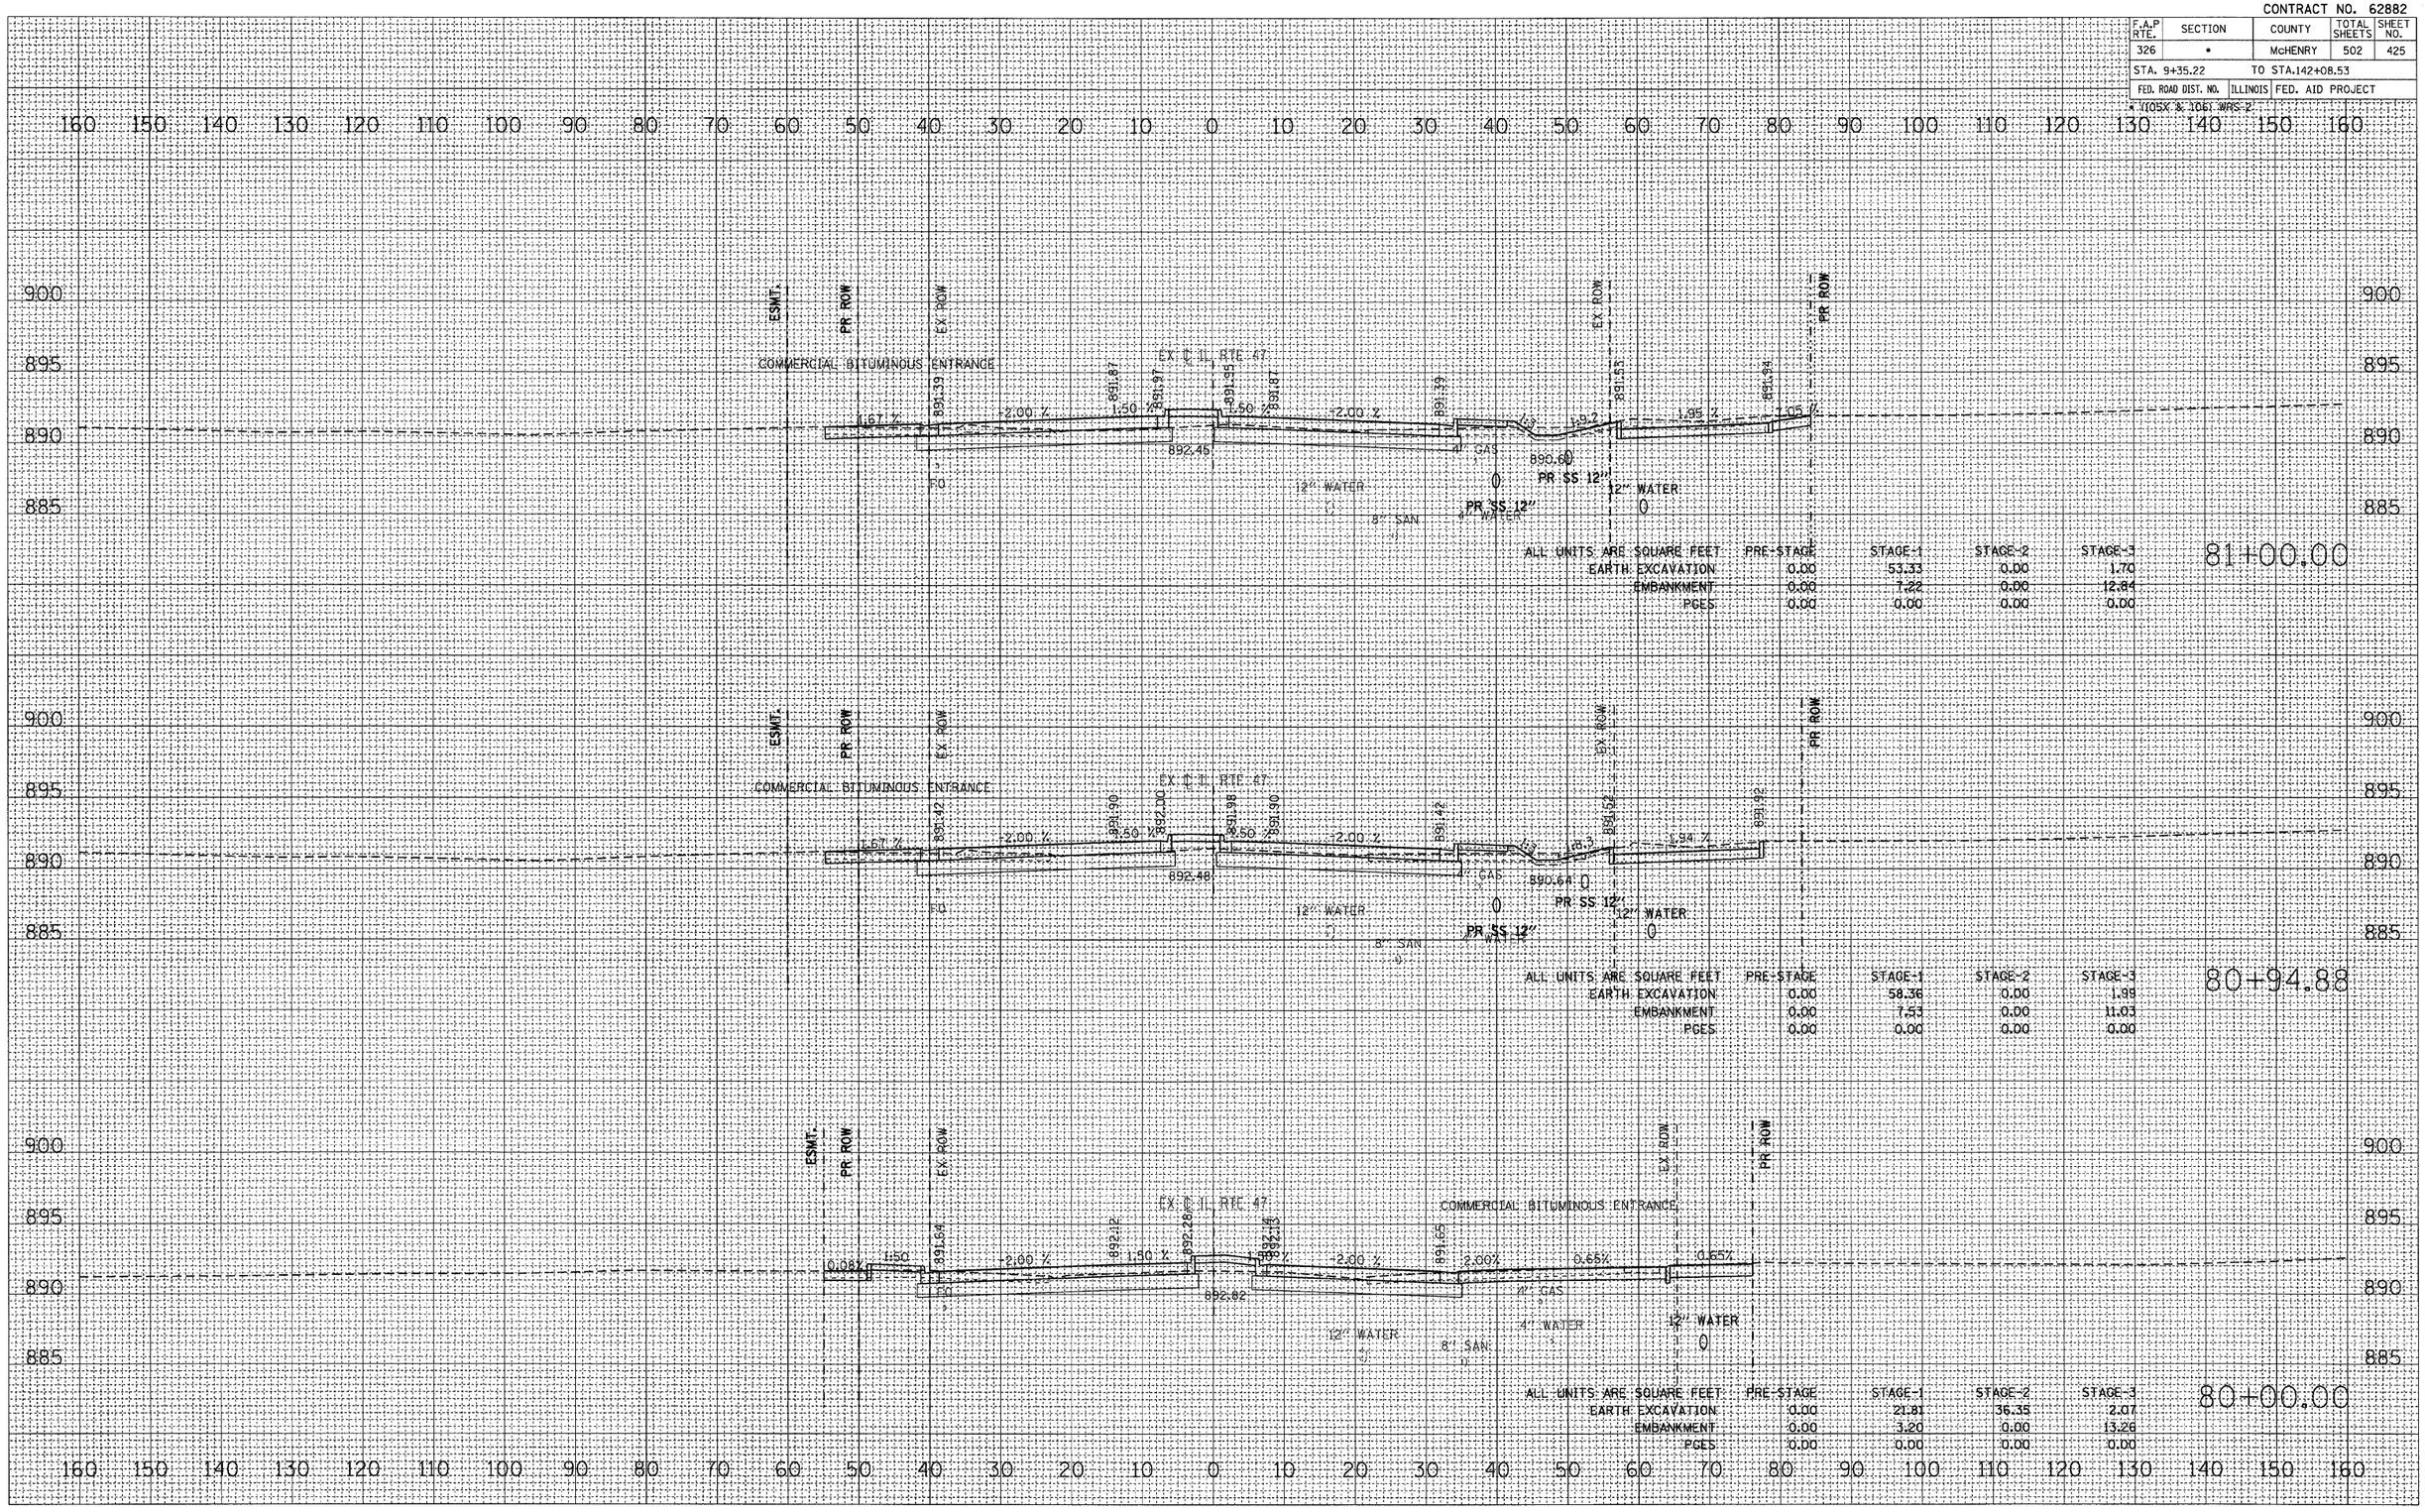


PLOT DATE = Thursday, August 06, 2009
FILE NAME = s:\11-CADD\RI-arc\383-459_47.xsc
PLOT SCALE = 10:1
USER NAME = SMW

**ILLINOIS ROUTE 47 – CROSS SECTIONS**