CONTRACT NO. 62882

F.A.P RTE.	SECTION	COUNTY	TOTAL SHEETS	SHEET NO.
326	*	McHENRY	502	431
STA. 9+35.22		TO STA.142+08.53		
FED. ROAD DIST. NO.	ILLINOIS	FED. AID PROJECT		

* (105X & 106) MAPS-2

		BY	DATE
FINAL SURVEY	SURVEYED		
	PLOTTED		
	NOTE BOOK	TEMPLATE	
	NO.	AREAS	
		AREAS CHECKED	

		BY	DATE
ORIGINAL SURVEY	SURVEYED		
	PLOTTED		
	NOTE BOOK	TEMPLATE	
	NO.	AREAS	
		AREAS CHECKED	

PLOT DATE = Thursday, August 06, 2009
FILE NAME = S:\11-CADD\Rt-#xx\383-459.47_xx-sht
PLOT SCALE = 10:1
USER NAME = SHW

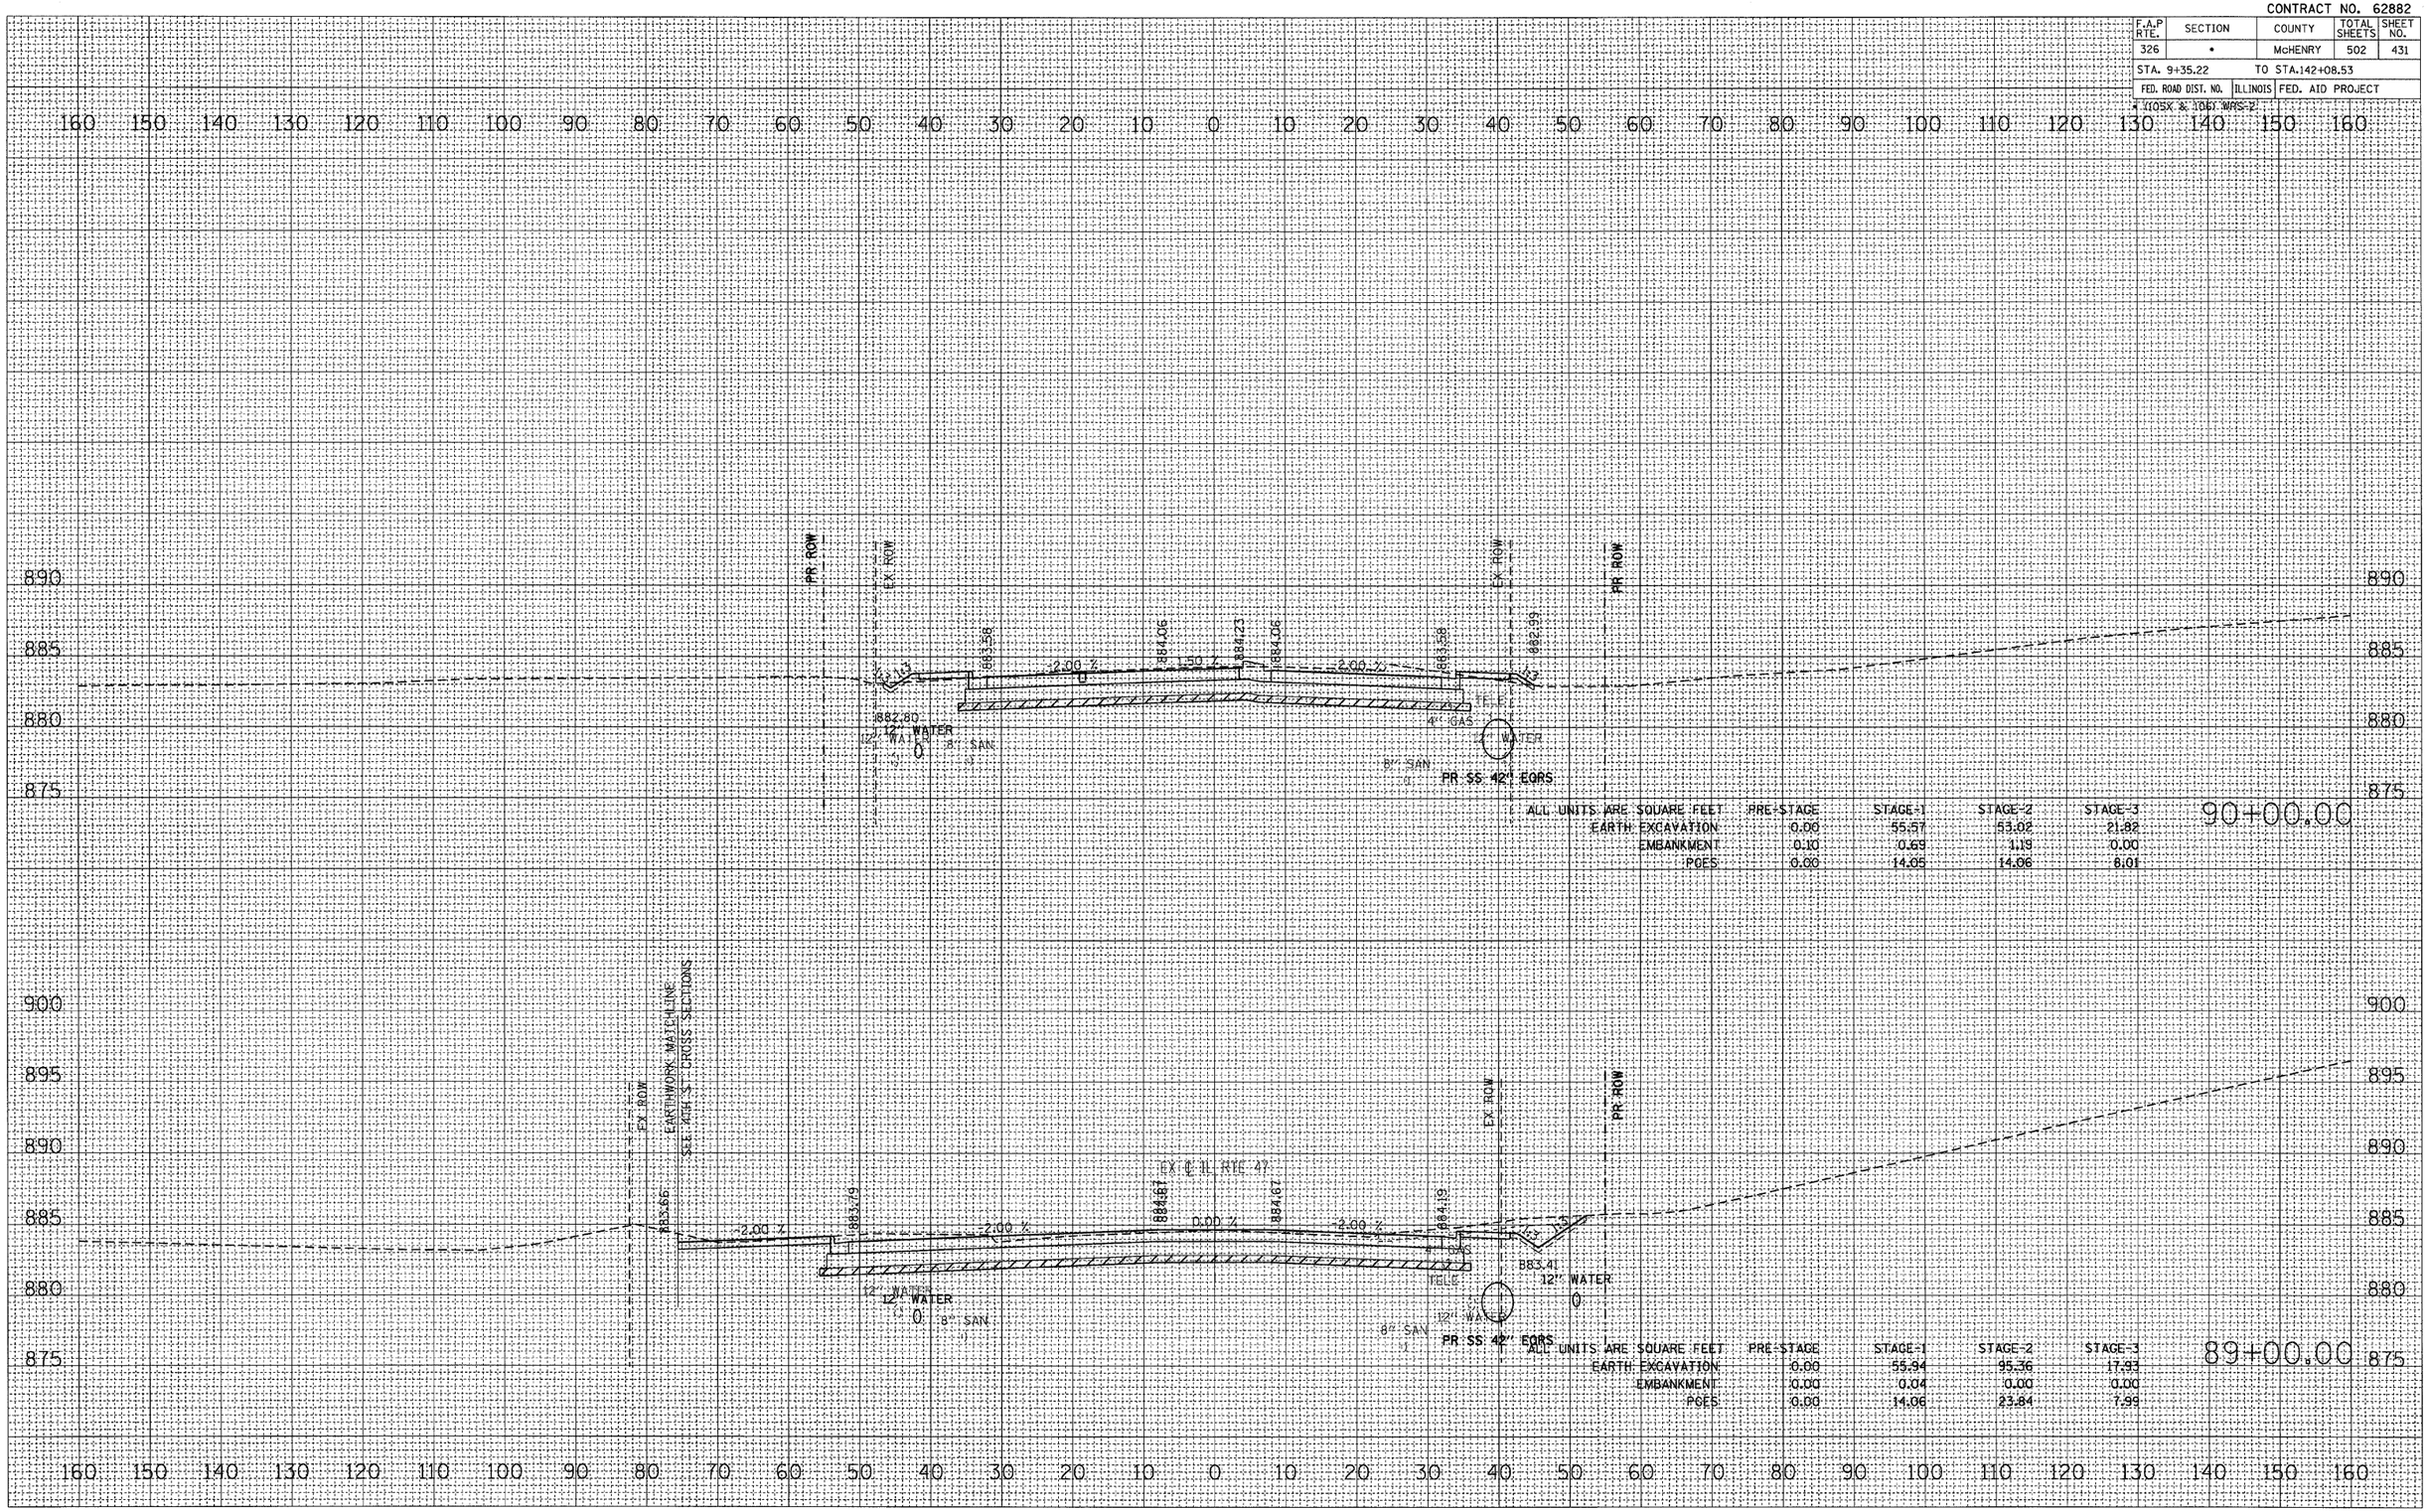

ALL UNITS ARE SQUARE FEET

	PRE-STAGE	STAGE-1	STAGE-2	STAGE-3
EARTH EXCAVATION	0.00	55.57	53.02	21.82
EMBANKMENT	0.10	0.69	1.19	0.00
POES	0.00	14.05	14.06	6.01

ALL UNITS ARE SQUARE FEET

	PRE-STAGE	STAGE-1	STAGE-2	STAGE-3
EARTH EXCAVATION	0.00	55.94	95.36	17.93
EMBANKMENT	0.00	0.04	0.00	0.00
POES	0.00	14.06	23.84	7.99

ILLINOIS ROUTE 47 – CROSS SECTIONS