CONTRACT NO. 62882

F.A.P RTE.	SECTION	COUNTY	TOTAL SHEETS	SHEET NO.
326	•	McHENRY	502	435
STA. 9+35.22		TO STA.142+08.53		
FED. ROAD DIST. NO.	ILLINOIS	FED. AID PROJECT		

(105X & 106) MRS-2

FINAL SURVEY NOTE BOOK NO.

ORIGINAL SURVEY NOTE BOOK NO.

SURVEYED PLOTTED TEMPLATE AREAS AREAS CHECKED BY DATE

PLOT DATE = Thursday, August 06, 2009
FILE NAME = S:\11-CAD\01-civil\383-459_47.dgn
PLOT SCALE = 10:1
USER NAME = 38590

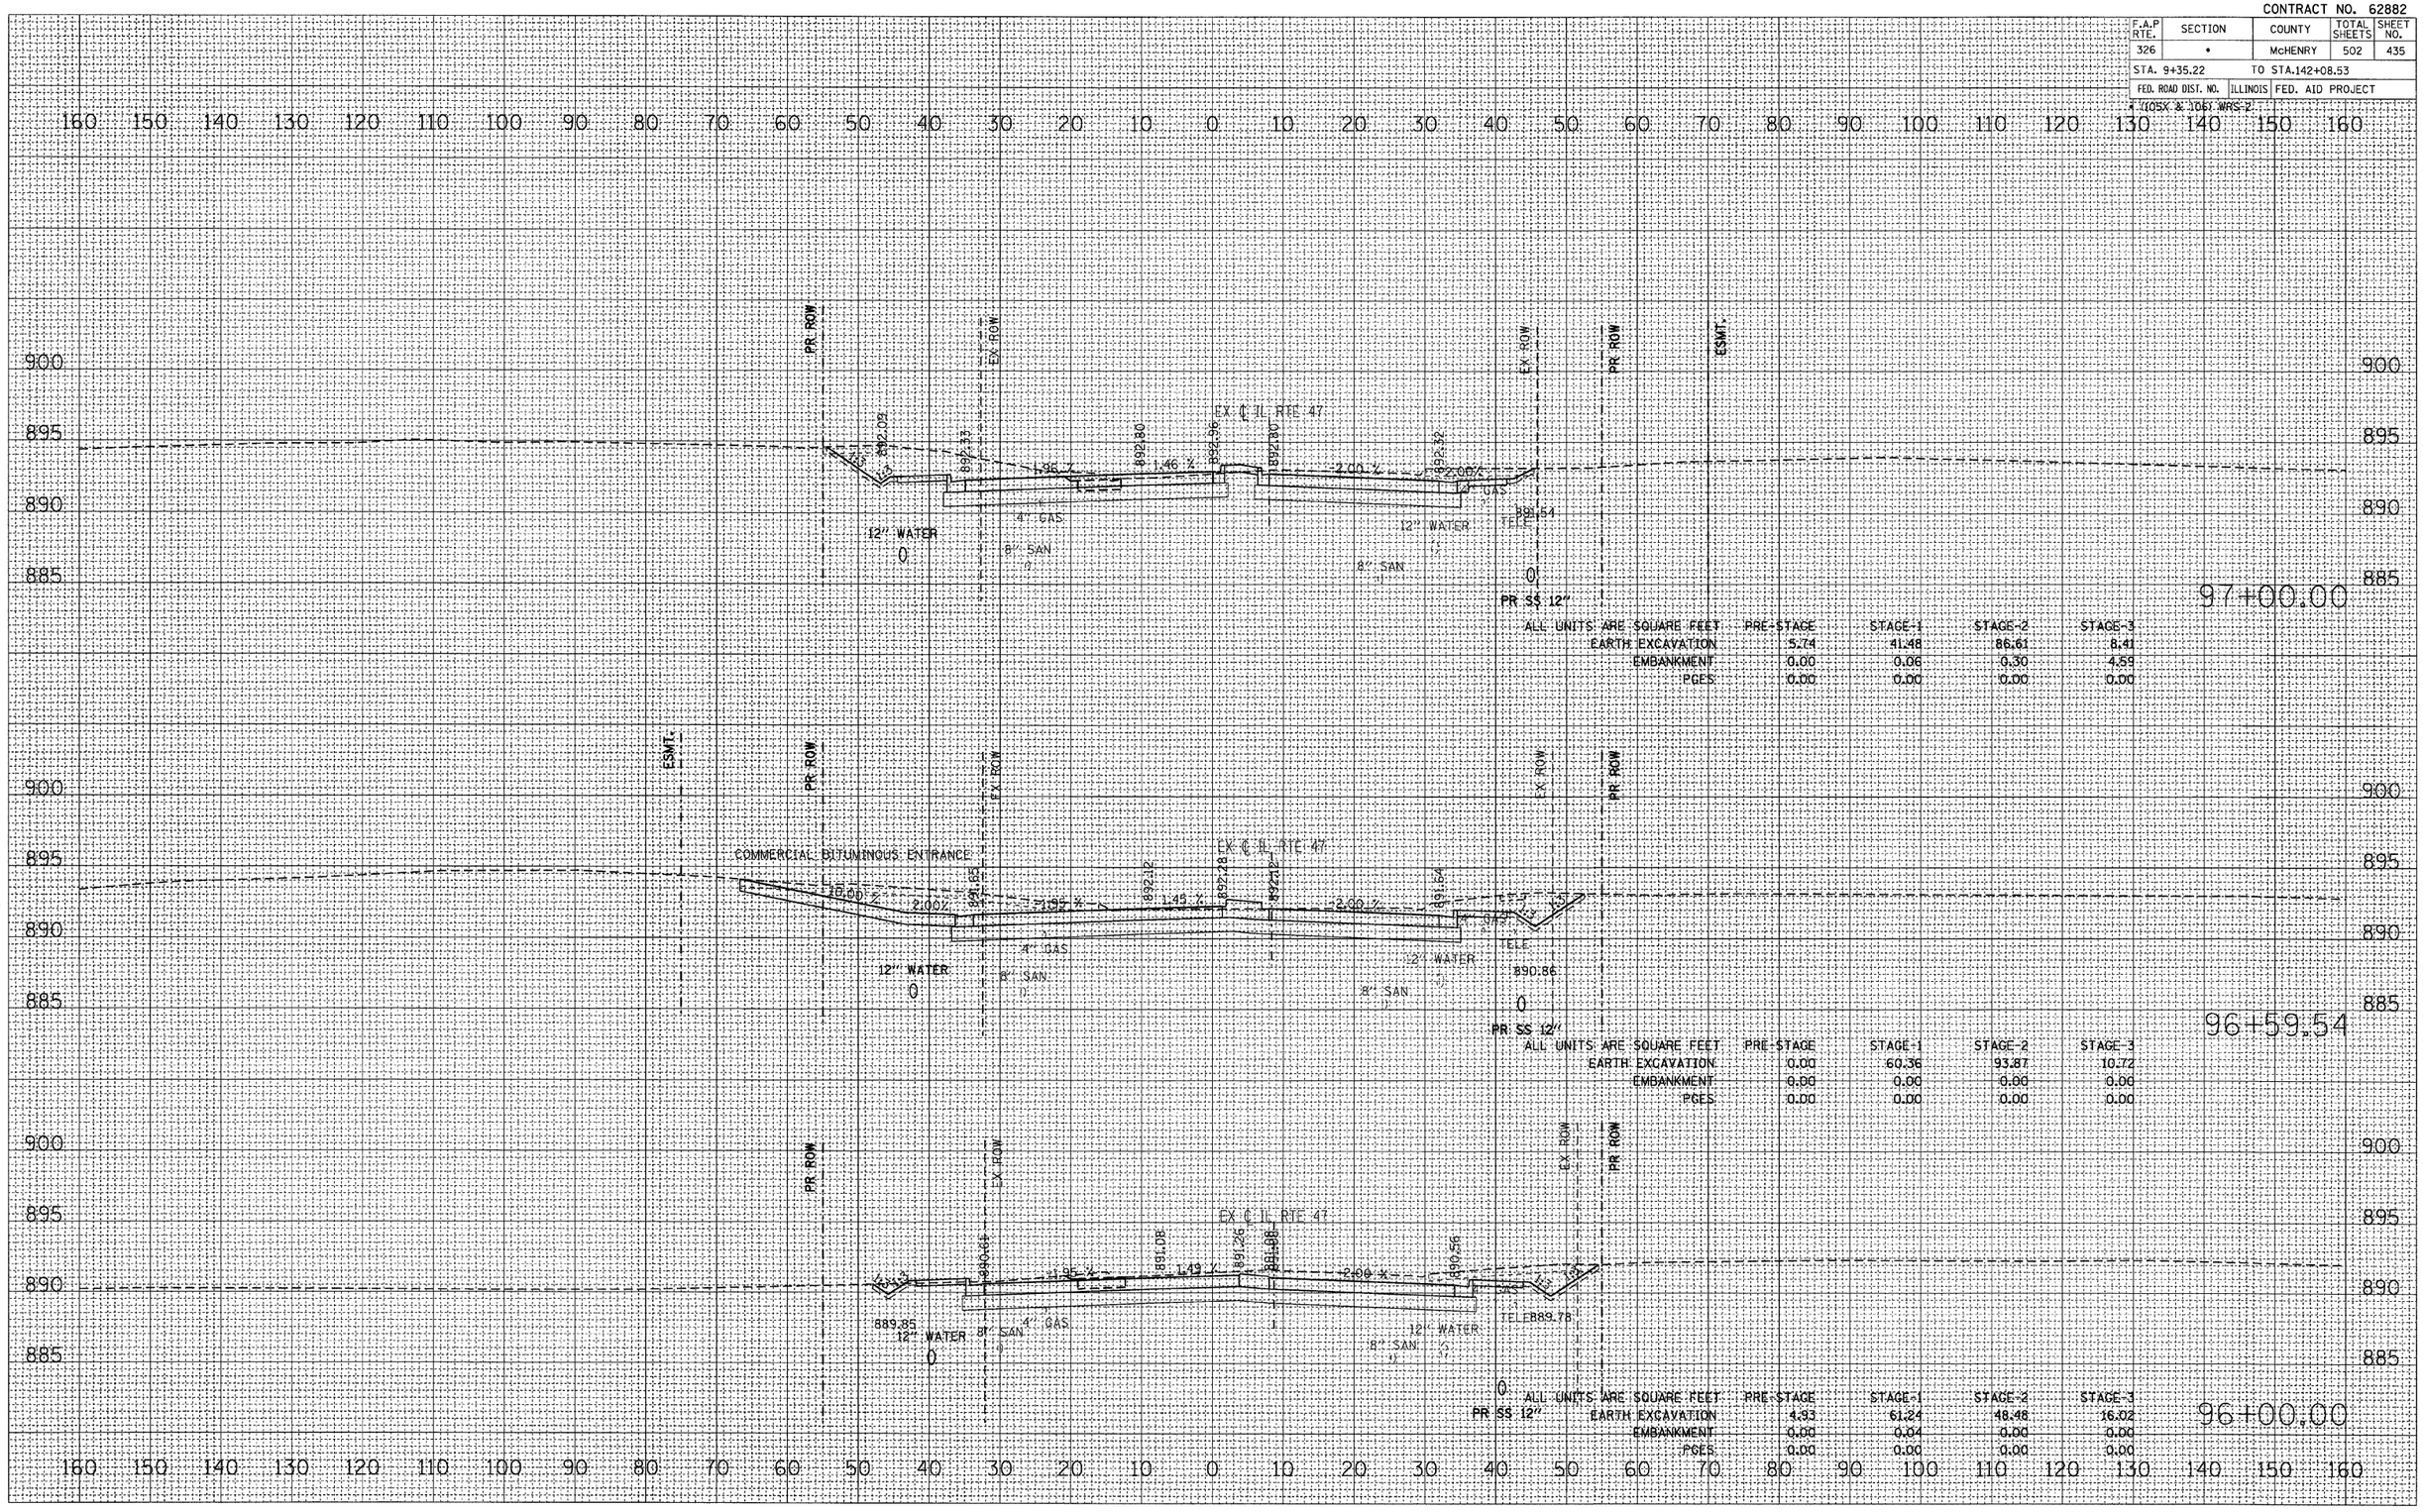

ALL UNITS ARE SQUARE FEET	PRE-STAGE	STAGE-1	STAGE-2	STAGE-3
EARTH EXCAVATION	5.74	41.48	86.61	8.41
EMBANKMENT	0.00	0.06	0.30	4.59
PGES	0.00	0.00	0.00	0.00

PR SS 12"

ALL UNITS ARE SQUARE FEET	PRE-STAGE	STAGE-1	STAGE-2	STAGE-3
EARTH EXCAVATION	0.00	60.36	93.87	10.72
EMBANKMENT	0.00	0.00	0.00	0.00
PGES	0.00	0.00	0.00	0.00

PR SS 12"

ALL UNITS ARE SQUARE FEET	PRE-STAGE	STAGE-1	STAGE-2	STAGE-3
EARTH EXCAVATION	4.93	61.24	48.48	16.02
EMBANKMENT	0.00	0.04	0.00	0.00
PGES	0.00	0.00	0.00	0.00

PR SS 12"