CONTRACT NO. 62882

F.A.P RTE.	SECTION	COUNTY	TOTAL SHEETS	SHEET NO.
326	*	McHENRY	502	440

STA. 9+35.22 TO STA.142+08.53

FED. ROAD DIST. NO. | ILLINOIS | FED. AID PROJECT

* (105X & 106) WRS-2

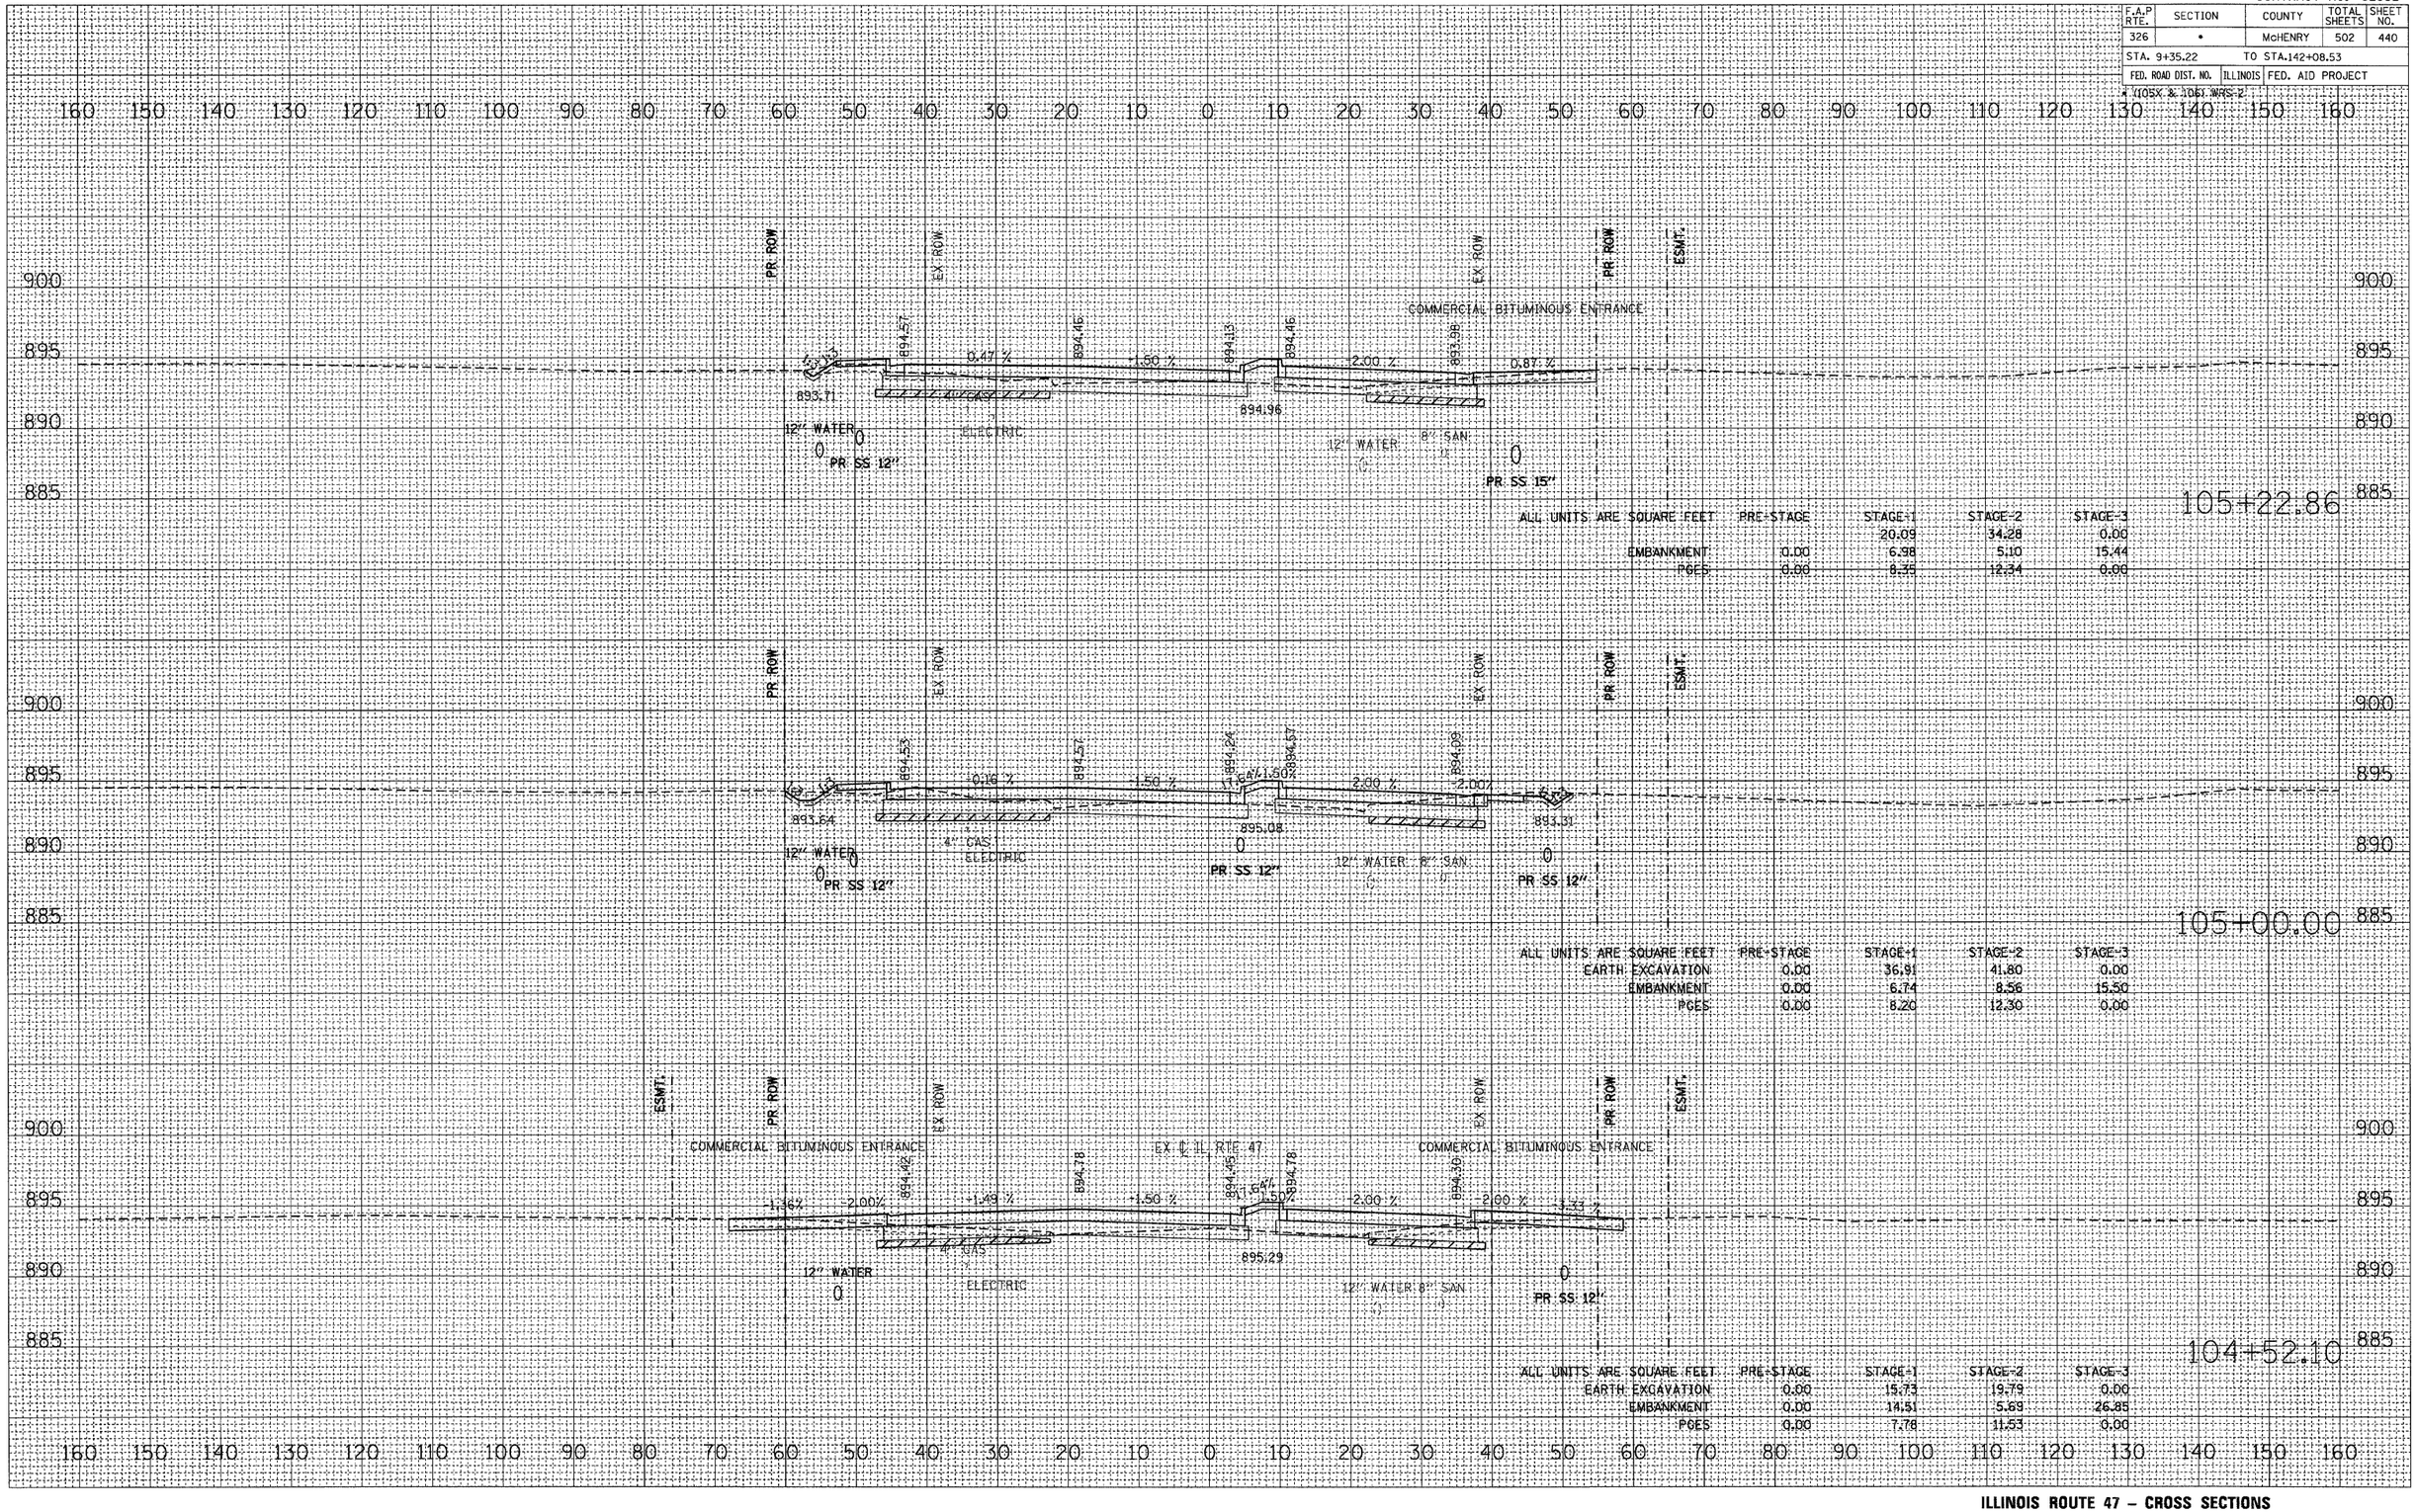

ALL UNITS ARE SQUARE FEET	PRE-STAGE	STAGE-1	STAGE-2	STAGE-3
		20.09	34.28	0.00
EMBANKMENT	0.00	6.98	5.10	15.44
PGES	0.00	8.35	12.34	0.00

ALL UNITS ARE SQUARE FEET	PRE-STAGE	STAGE-1	STAGE-2	STAGE-3
EARTH EXCAVATION	0.00	36.91	41.80	0.00
EMBANKMENT	0.00	6.74	8.56	15.50
PGES	0.00	8.20	12.30	0.00

ALL UNITS ARE SQUARE FEET	PRE-STAGE	STAGE-1	STAGE-2	STAGE-3
EARTH EXCAVATION	0.00	15.73	19.79	0.00
EMBANKMENT	0.00	14.51	5.69	26.85
PGES	0.00	7.78	11.53	0.00

FINAL SURVEY | NOTE BOOK NO. | SURVEYED | PLOTTED | TEMPLATE | AREAS | AREAS CHECKED | BY | DATE

ORIGINAL SURVEY | NOTE BOOK NO. | SURVEYED | PLOTTED | TEMPLATE | AREAS | AREAS CHECKED | BY | DATE

PLOT DATE = Thursday, August 06, 2009
FILE NAME = S:\11-CADD\01-sht\383-459_47_xs.dgn
PLOT SCALE = 10:1
USER NAME = 3690

ILLINOIS ROUTE 47 – CROSS SECTIONS