CONTRACT NO. 62882

F.A.P RTE.	SECTION	COUNTY	TOTAL SHEETS	SHEET NO.
326	•	McHENRY	502	443

STA. 9+35.22 TO STA.142+08.53

FED. ROAD DIST. NO. | ILLINOIS | FED. AID PROJECT

* (105X & 106) WRS-2

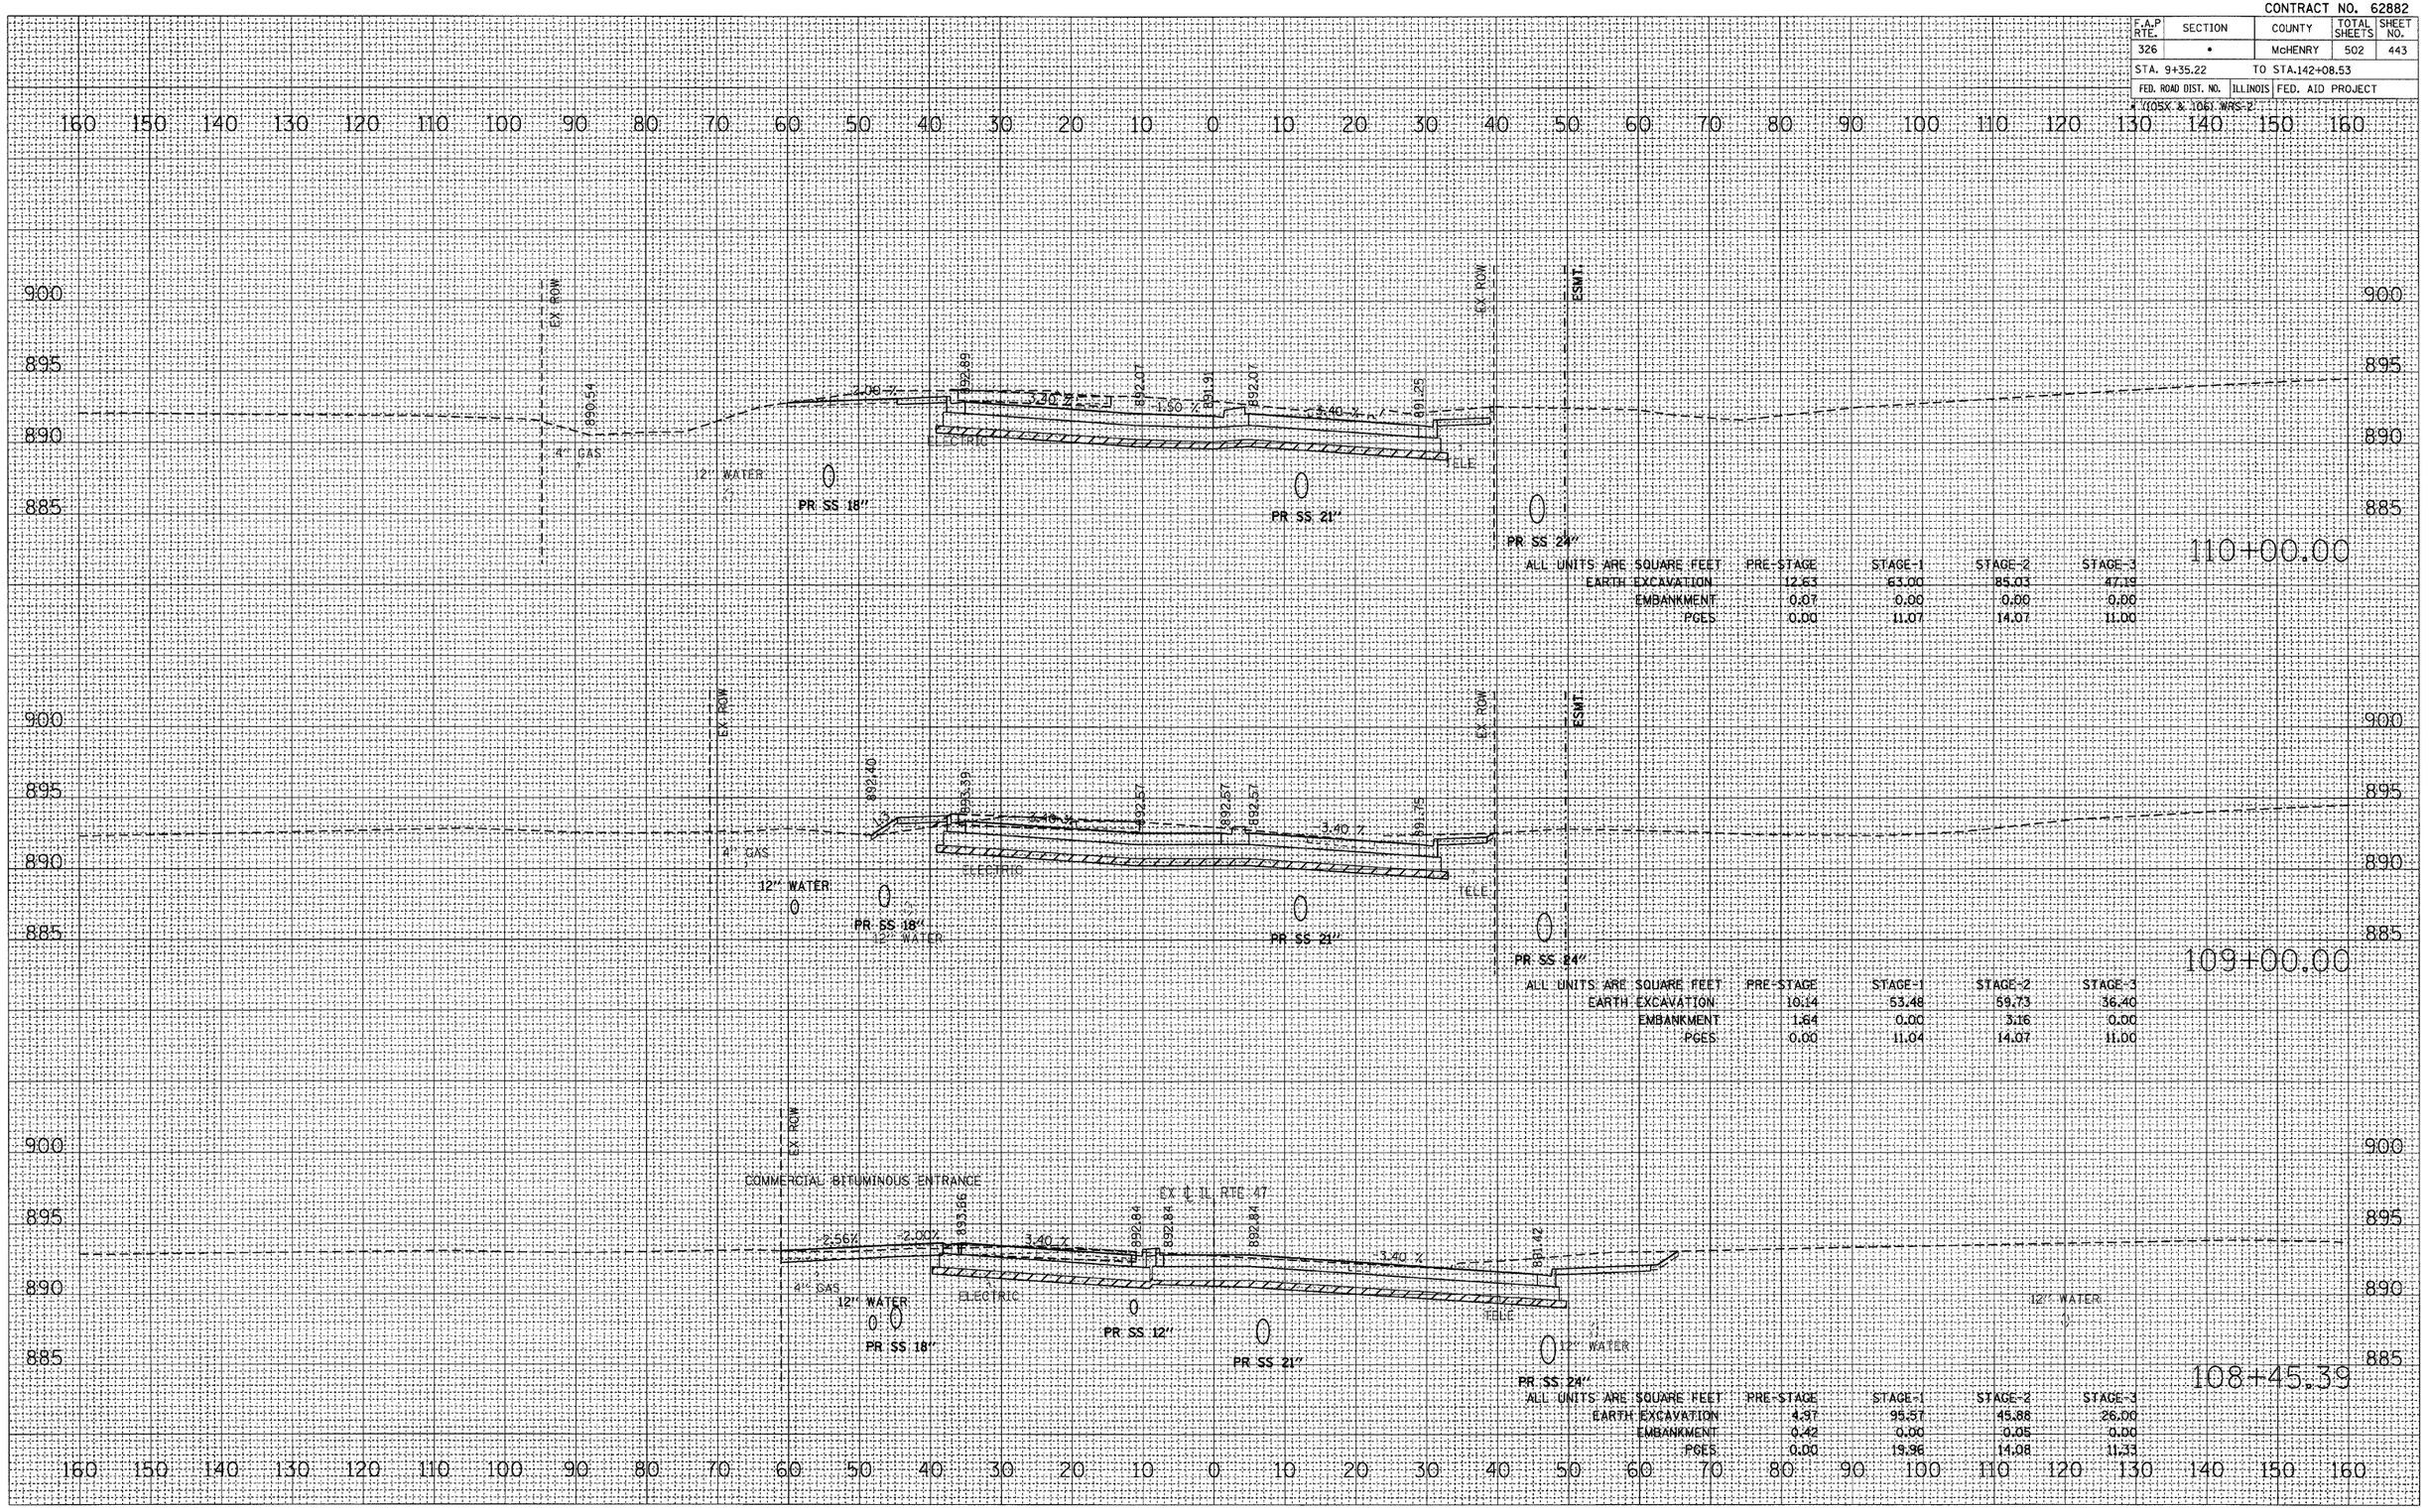

110+00.00

ALL UNITS ARE SQUARE FEET	PRE-STAGE	STAGE-1	STAGE-2	STAGE-3
EARTH EXCAVATION	12.63	63.00	85.03	47.19
EMBANKMENT	0.07	0.00	0.00	0.00
PGES	0.00	11.07	14.07	11.00

109+00.00

ALL UNITS ARE SQUARE FEET	PRE-STAGE	STAGE-1	STAGE-2	STAGE-3
EARTH EXCAVATION	10.14	53.48	59.73	36.40
EMBANKMENT	1.64	0.00	3.16	0.00
PGES	0.00	11.04	14.07	11.00

108+45.39

ALL UNITS ARE SQUARE FEET	PRE-STAGE	STAGE-1	STAGE-2	STAGE-3
EARTH EXCAVATION	4.97	95.57	45.88	26.00
EMBANKMENT	0.42	0.00	0.05	0.00
PGES	0.00	19.96	14.08	11.33

FINAL SURVEY | NOTE BOOK NO. | SURVEYED | PLOTTED | TEMPLATE | AREAS | AREAS CHECKED | BY | DATE

ORIGINAL SURVEY | NOTE BOOK NO. | SURVEYED | PLOTTED | TEMPLATE | AREAS | AREAS CHECKED | BY | DATE

PLOT DATE = Thursday, August 06, 2009
FILE NAME = S:\11-CADD\01-sht\383-459_47.xsdgn
PLOT SCALE = 10:1
USER NAME = 3690

ILLINOIS ROUTE 47 – CROSS SECTIONS