CONTRACT NO. 62882

F.A.P RTE.	SECTION	COUNTY	TOTAL SHEETS	SHEET NO.
326	*	McHENRY	502	445
STA. 9+35.22		TO STA.142+08.53		
FED. ROAD DIST. NO.	ILLINOIS	FED. AID PROJECT		

F.(105X & 106) WRS 2

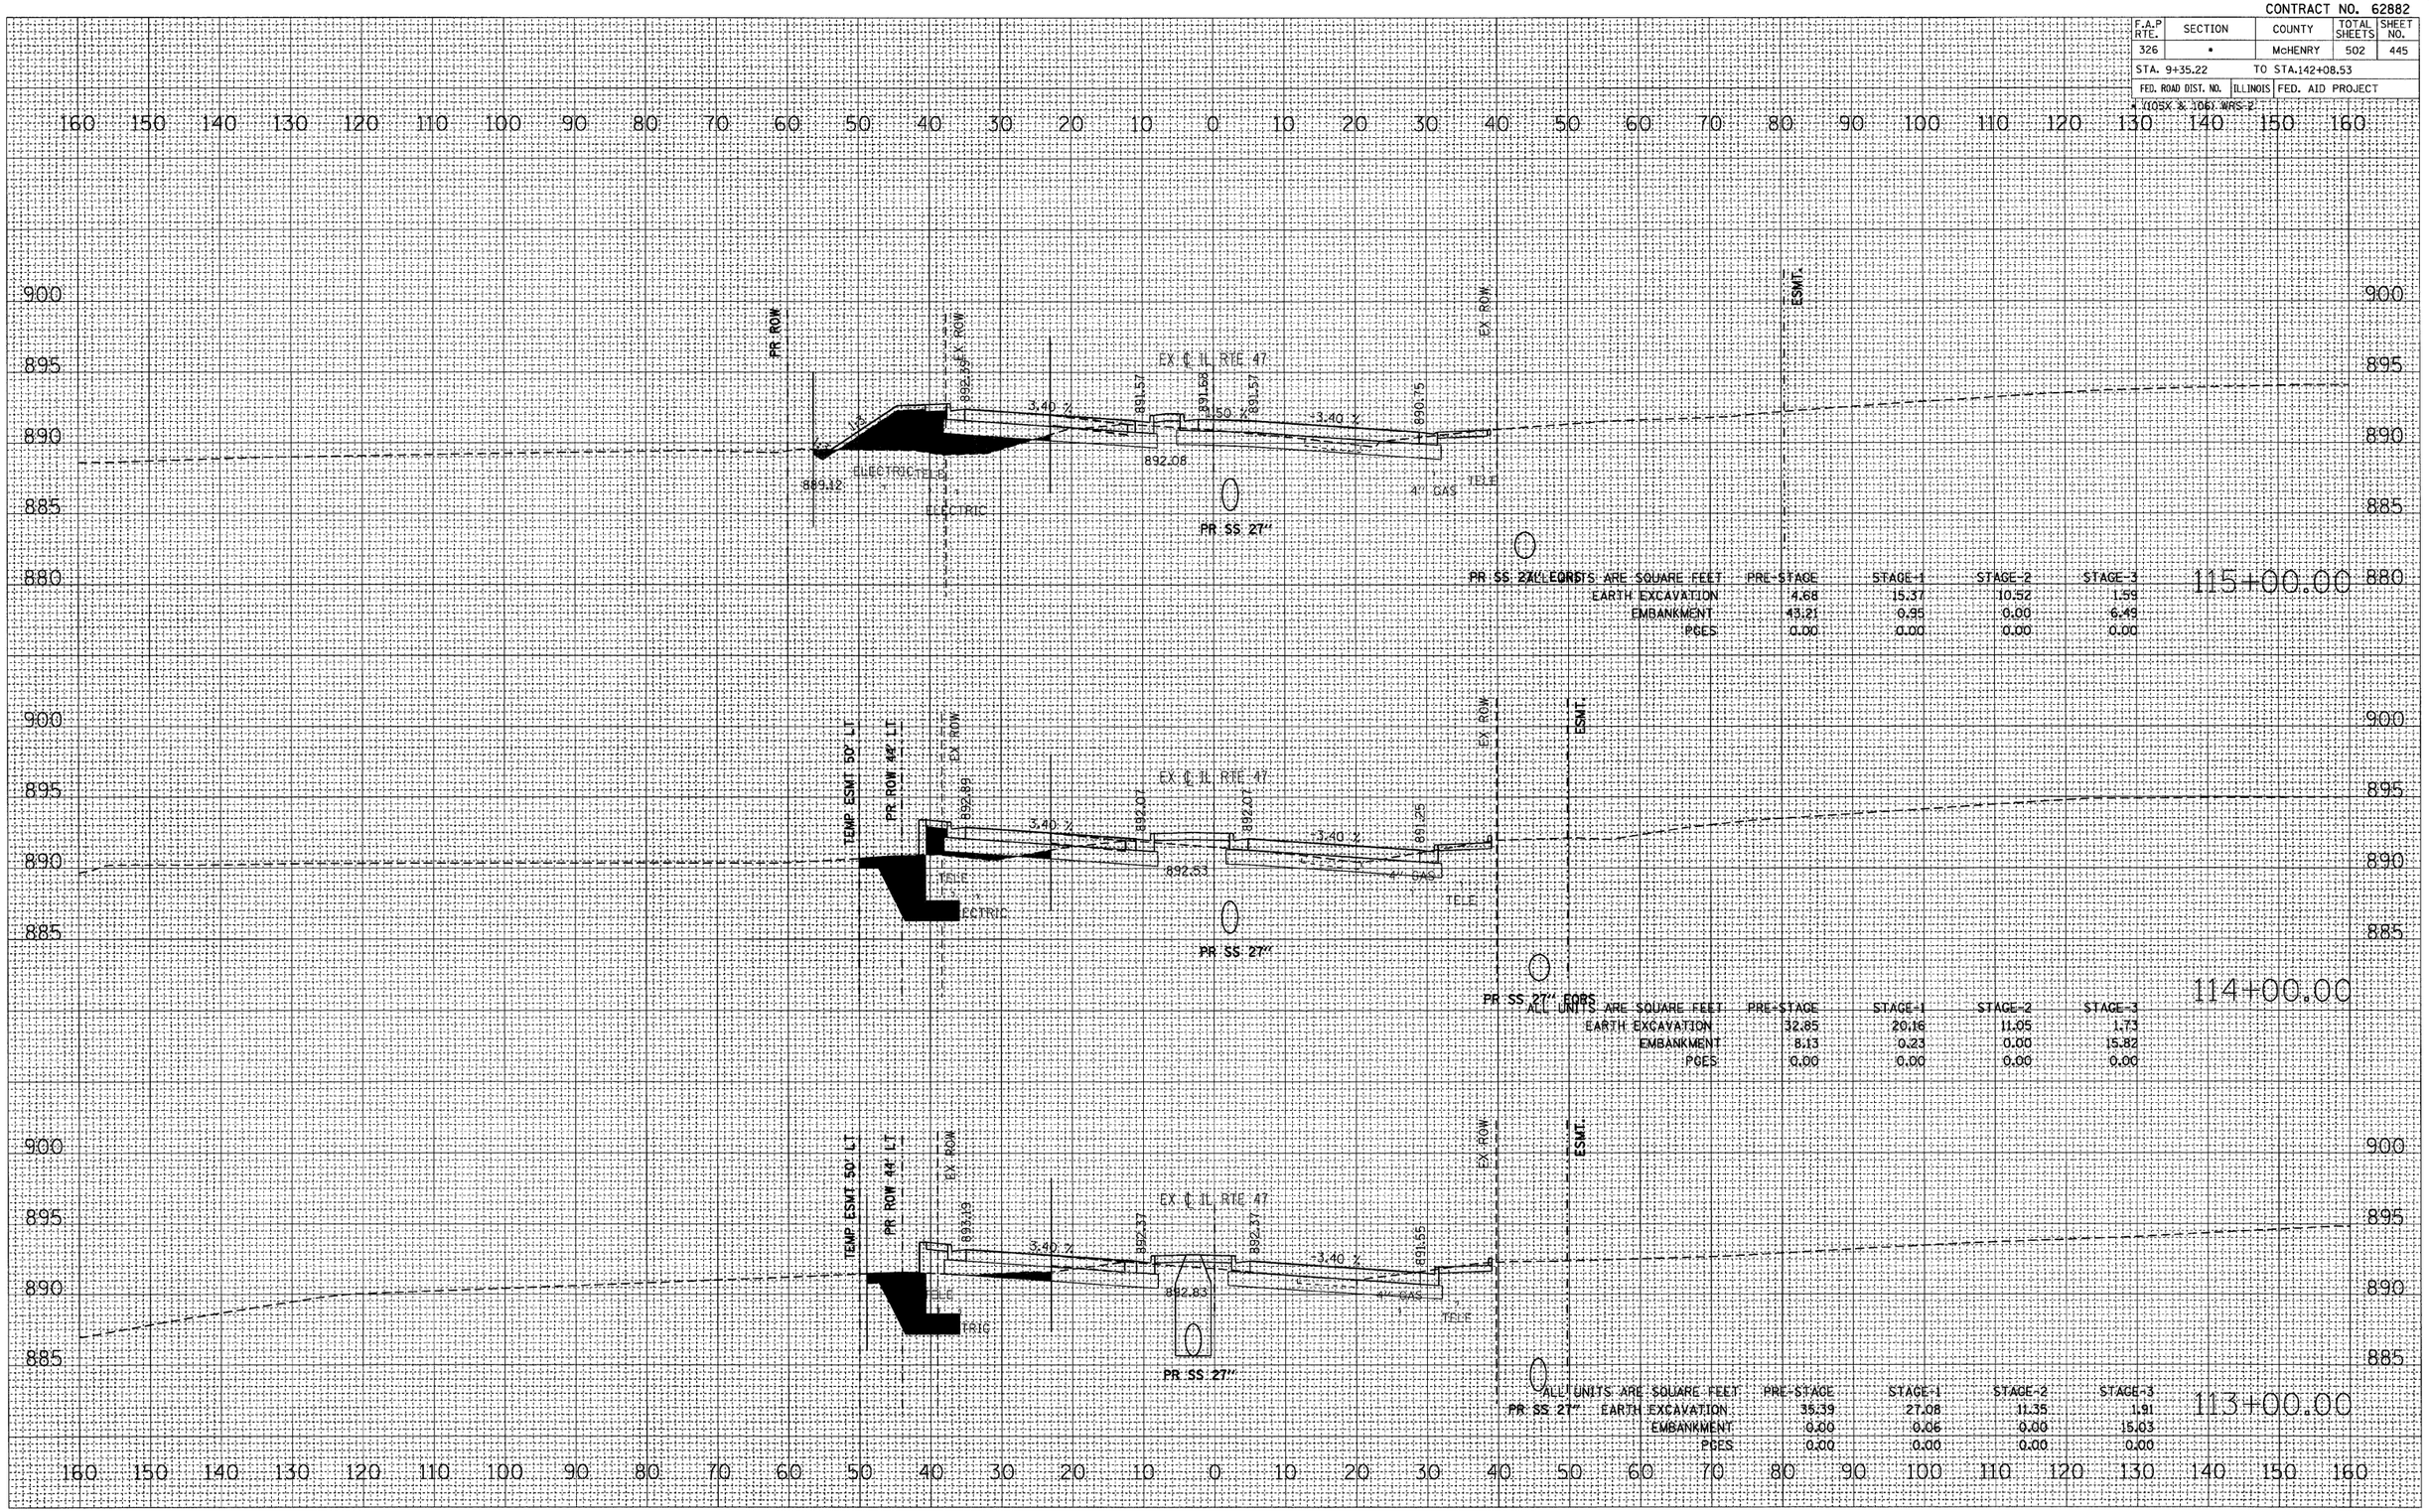

		DATE
FINAL SURVEY	SURVEYED	
	DRAWN	
NOTE BOOK	TEMPLATE	
	AREAS	
NO.	AREAS CHECKED	

		DATE
ORIGINAL SURVEY	SURVEYED	
	DRAWN	
NOTE BOOK	TEMPLATE	
	AREAS	
NO.	AREAS CHECKED	

PLOT DATE = Thursday, August 06, 2009
FILE NAME = S:\11-CADD\01-plt\383-459_47_xs.dgn
PLOT SCALE = 10.0
USER NAME = 3890

ILLINOIS ROUTE 47 – CROSS SECTIONS