CONTRACT NO. 62882

F.A.P RTE.	SECTION	COUNTY	TOTAL SHEETS	SHEET NO.
326	•	McHENRY	502	461

STA. 9+35.22 TO STA.142+08.53

FED. ROAD DIST. NO.	ILLINOIS	FED. AID PROJECT
105X & 106) WRS-2		

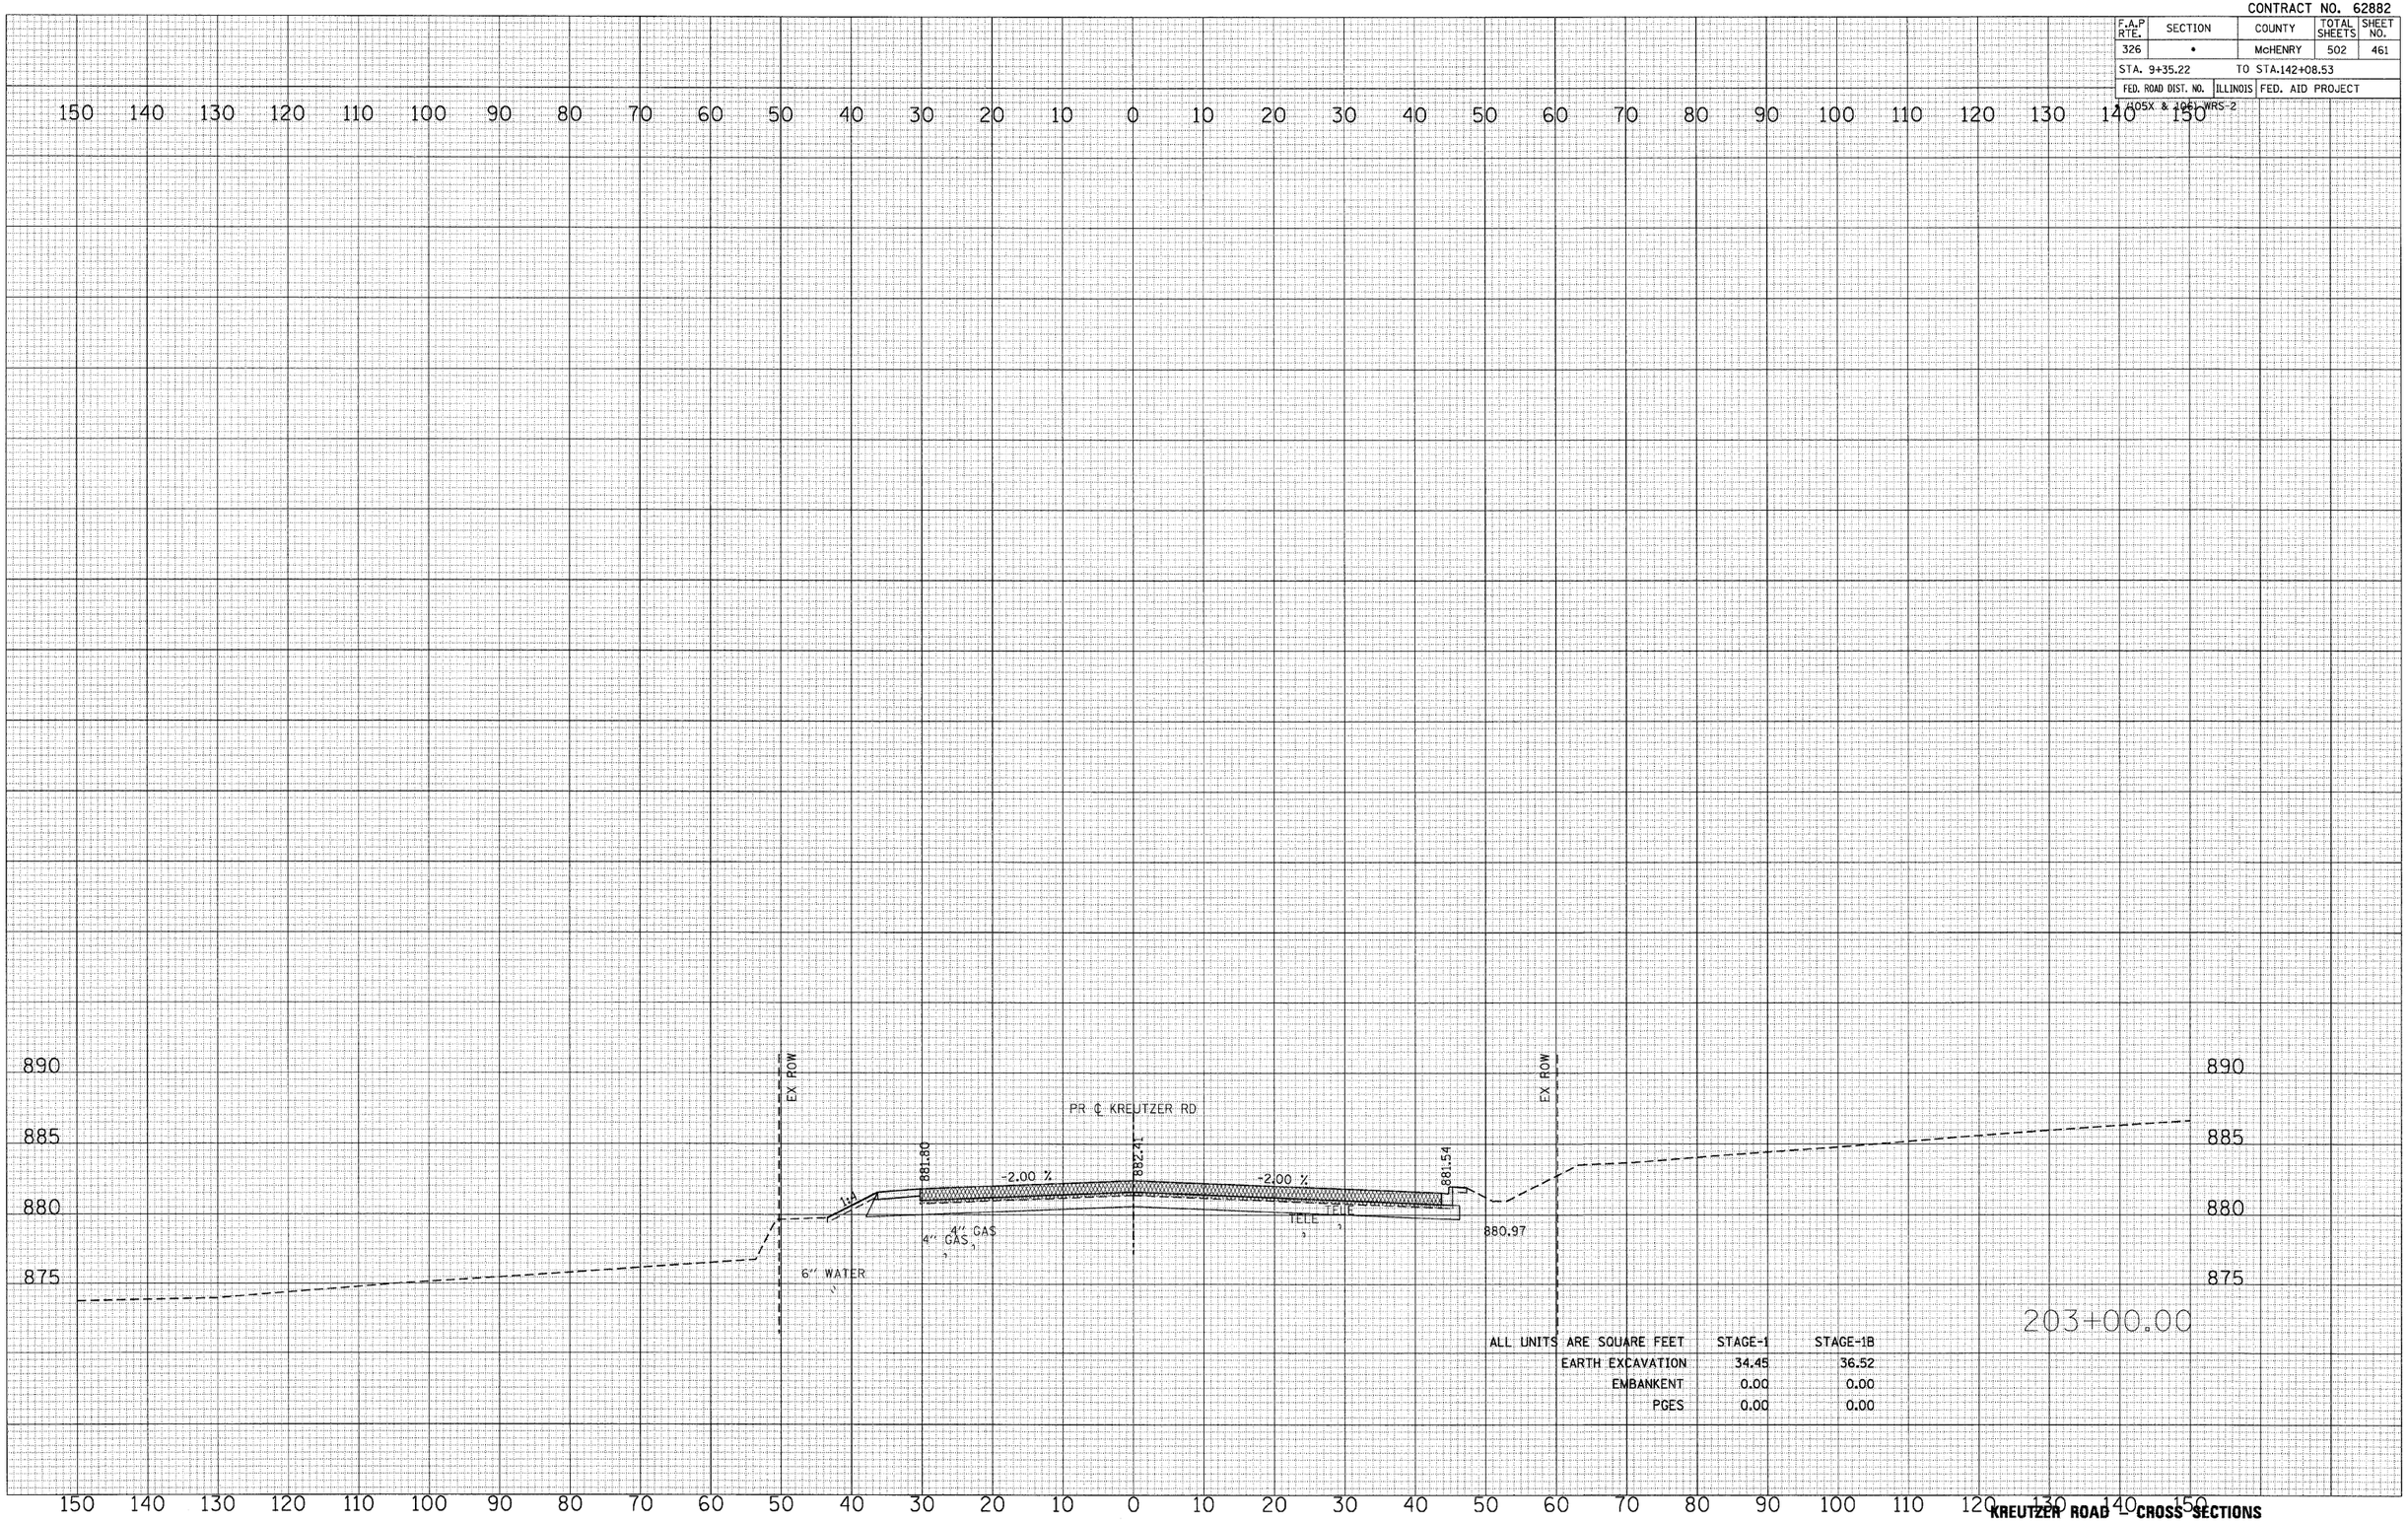

ALL UNITS ARE SQUARE FEET	STAGE-1	STAGE-1B
EARTH EXCAVATION	34.45	36.52
EMBANKENT	0.00	0.00
PGES	0.00	0.00

FINAL SURVEY — NOTE BOOK NO. — SURVEYED — PLOTTED — TEMPLATE — AREAS — AREAS CHECKED — BY — DATE

ORIGINAL SURVEY — NOTE BOOK NO. — SURVEYED — PLOTTED — TEMPLATE — AREAS — AREAS CHECKED — BY — DATE

PLOT DATE = Thursday, August 06, 2009
FILE NAME = S:\11-CADD\01-sht\460-461_kreutzer.dgn
PLOT SCALE = 10:1
USER NAME = 3690

KREUTZER ROAD - CROSS SECTIONS