CONTRACT NO. 62882

F.A.P RTE.	SECTION	COUNTY	TOTAL SHEETS	SHEET NO.
326	•	McHENRY	502	464
STA. 9+35.22		TO STA.142+08.53		
FED. ROAD DIST. NO.	ILLINOIS	FED. AID PROJECT		

(105X & 106) WRS-2

FINAL SURVEY	ORIGINAL SURVEY	BY	DATE
SURVEYED			
PLOTTED			
NOTE BOOK		TEMPLATE	
NO.		AREAS	
		AREAS CHECKED	

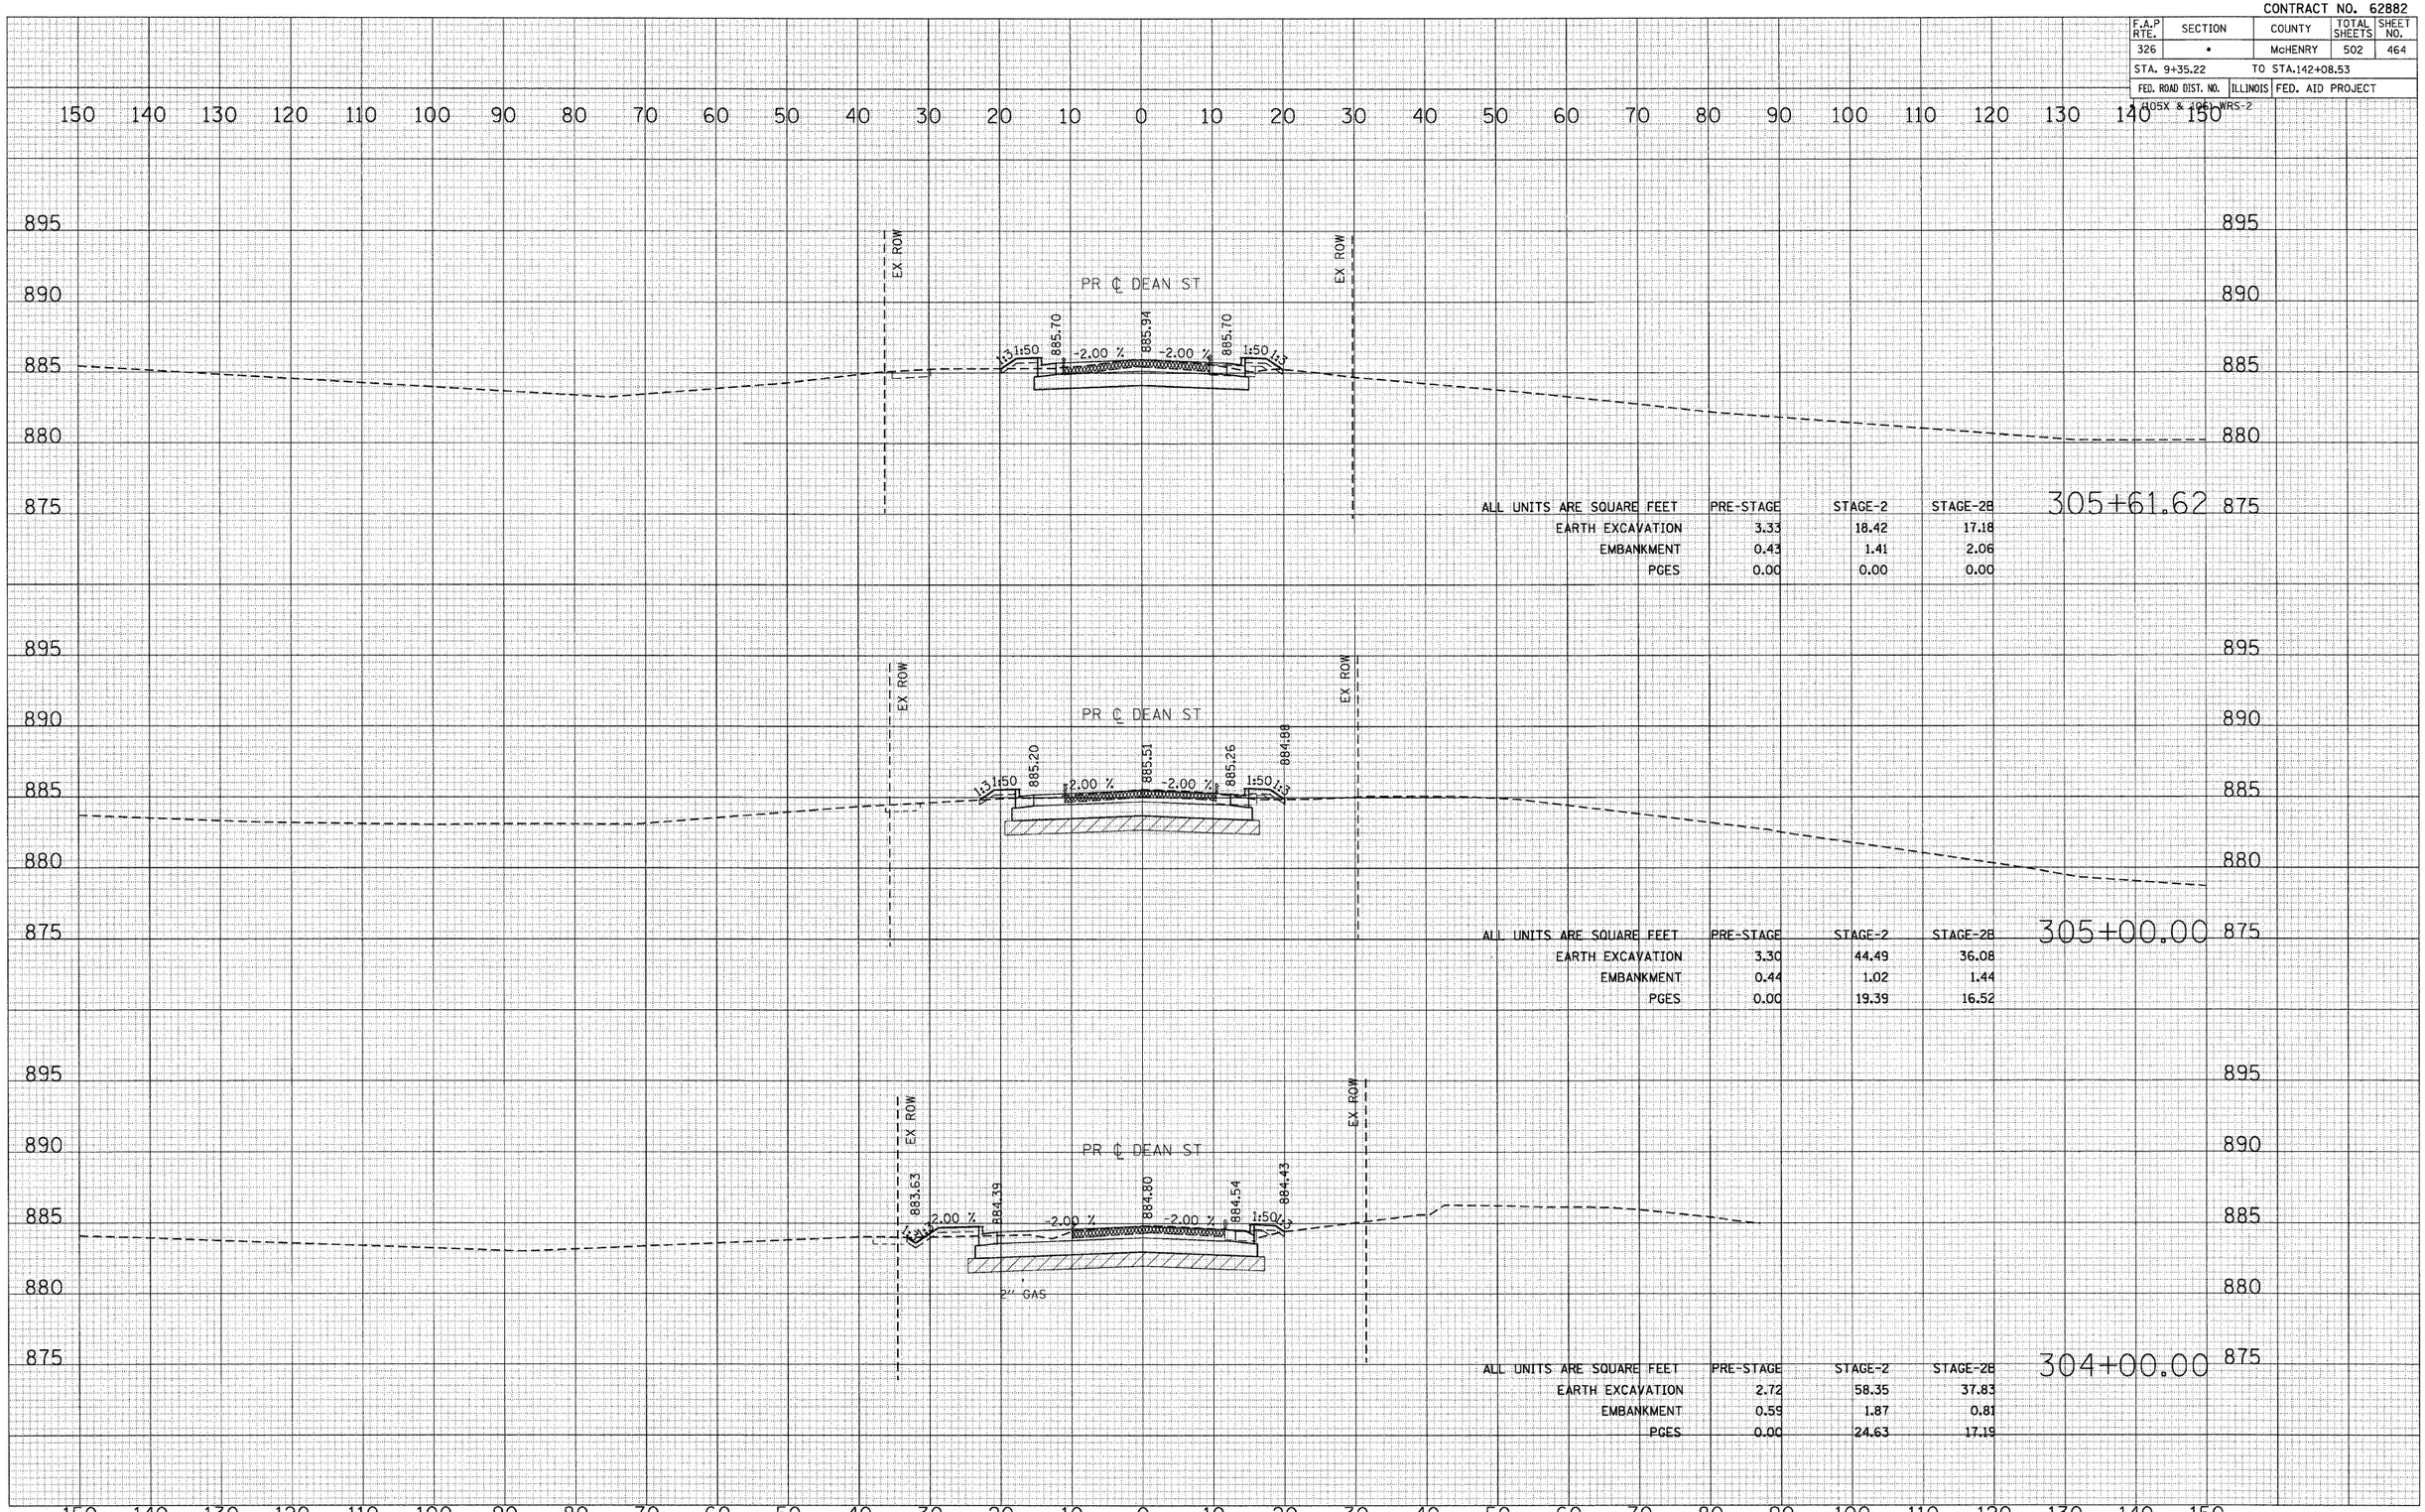

PLOT DATE = Thursday, August 06, 2009
FILE NAME = S:\11-CAD\D01-ant\462-465_dean.xpl
PLOT SCALE = 10:1
USER NAME = 36798

DEAN STREET CROSS SECTIONS