CONTRACT NO. 62882

F.A.P RTE.	SECTION	COUNTY	TOTAL SHEETS	SHEET NO.
326	•	McHENRY	502	473

STA. 9+35.22 TO STA.142+08.53

FED. ROAD DIST. NO. | ILLINOIS | FED. AID PROJECT

(405X & 106) WRS-2

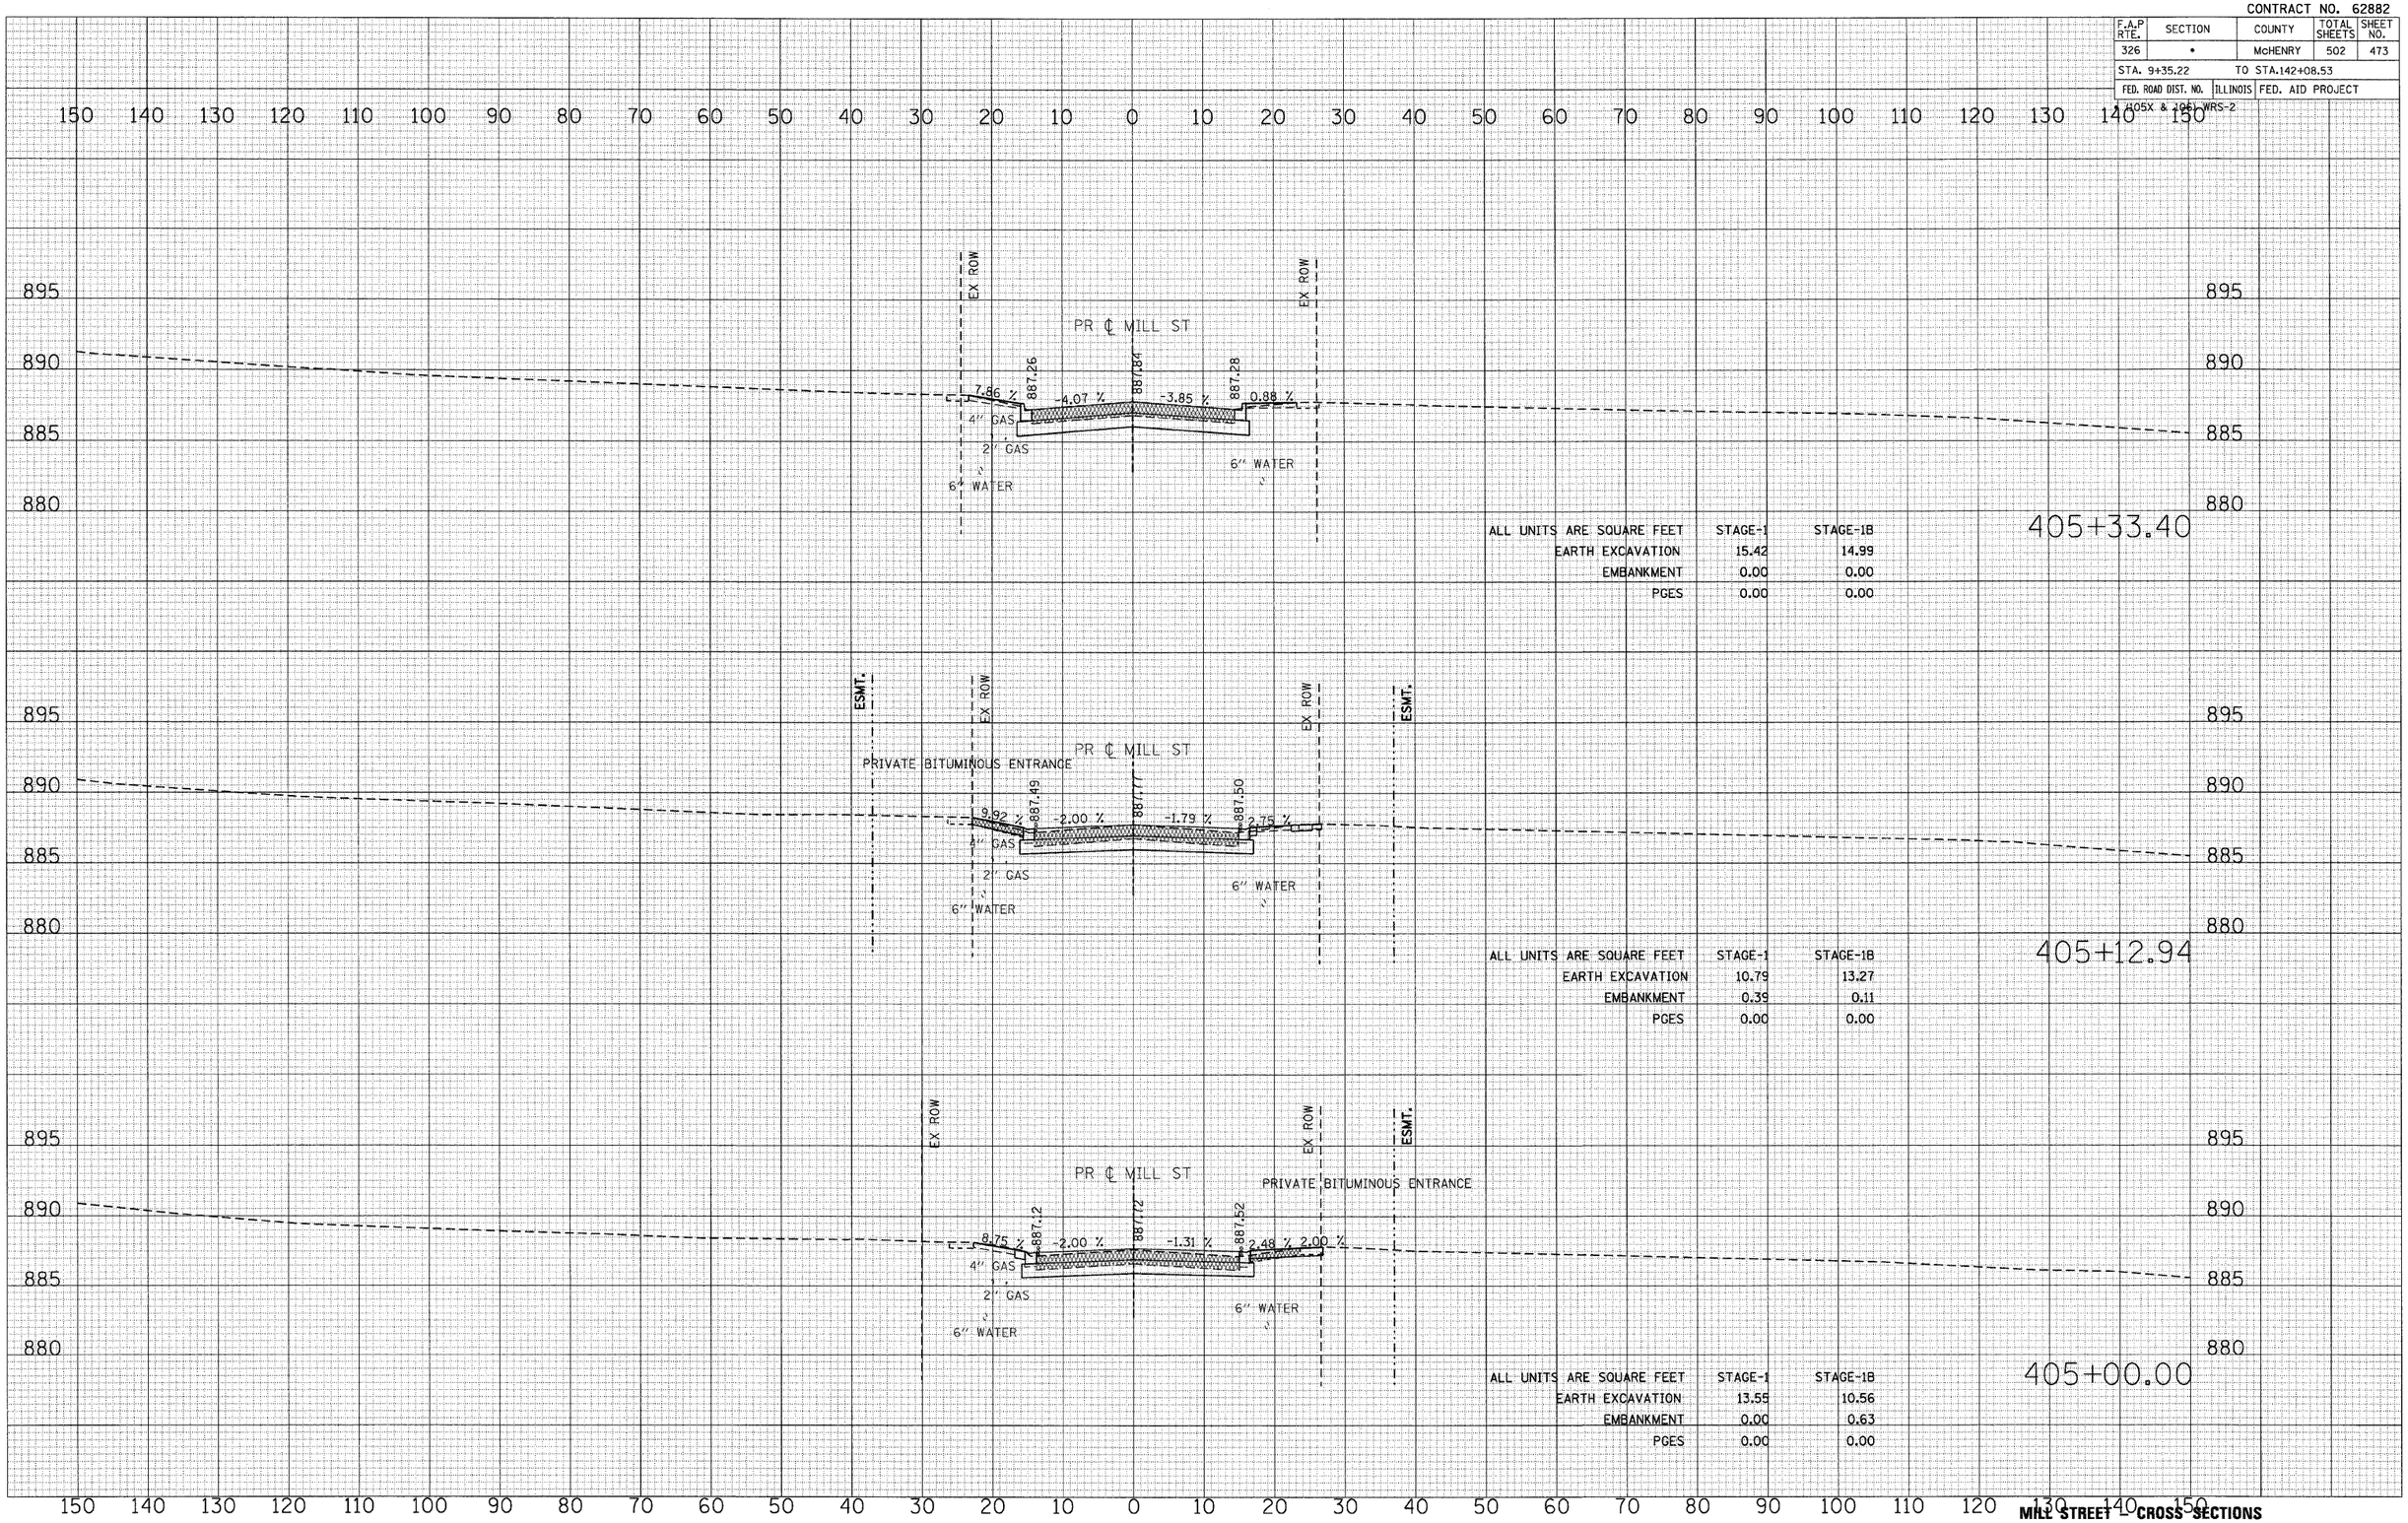

405+33.40

ALL UNITS ARE SQUARE FEET	STAGE-1	STAGE-1B
EARTH EXCAVATION	15.42	14.99
EMBANKMENT	0.00	0.00
PGES	0.00	0.00

405+12.94

ALL UNITS ARE SQUARE FEET	STAGE-1	STAGE-1B
EARTH EXCAVATION	10.79	13.27
EMBANKMENT	0.39	0.11
PGES	0.00	0.00

405+00.00

ALL UNITS ARE SQUARE FEET	STAGE-1	STAGE-1B
EARTH EXCAVATION	13.55	10.56
EMBANKMENT	0.00	0.63
PGES	0.00	0.00

FINAL SURVEY | NOTE BOOK NO. | SURVEYED | PLOTTED | TEMPLATE | AREAS | AREAS CHECKED | BY | DATE

ORIGINAL SURVEY | NOTE BOOK NO. | SURVEYED | PLOTTED | TEMPLATE | AREAS | AREAS CHECKED | BY | DATE

PLOT DATE = Thursday, August 06, 2009
FILE NAME = S:\11-CADD\01-sht\466-473_mill.xsc
PLOT SCALE = 10:1
USER NAME = 3690

MILL STREET - CROSS SECTIONS