CONTRACT NO. 62882

F.A.P RTE.	SECTION	COUNTY	TOTAL SHEETS	SHEET NO.
326	•	McHENRY	502	483

STA. 9+35.22 TO STA.142+08.53

FED. ROAD DIST. NO. | ILLINOIS | FED. AID PROJECT

(105X & 106) WRS-2

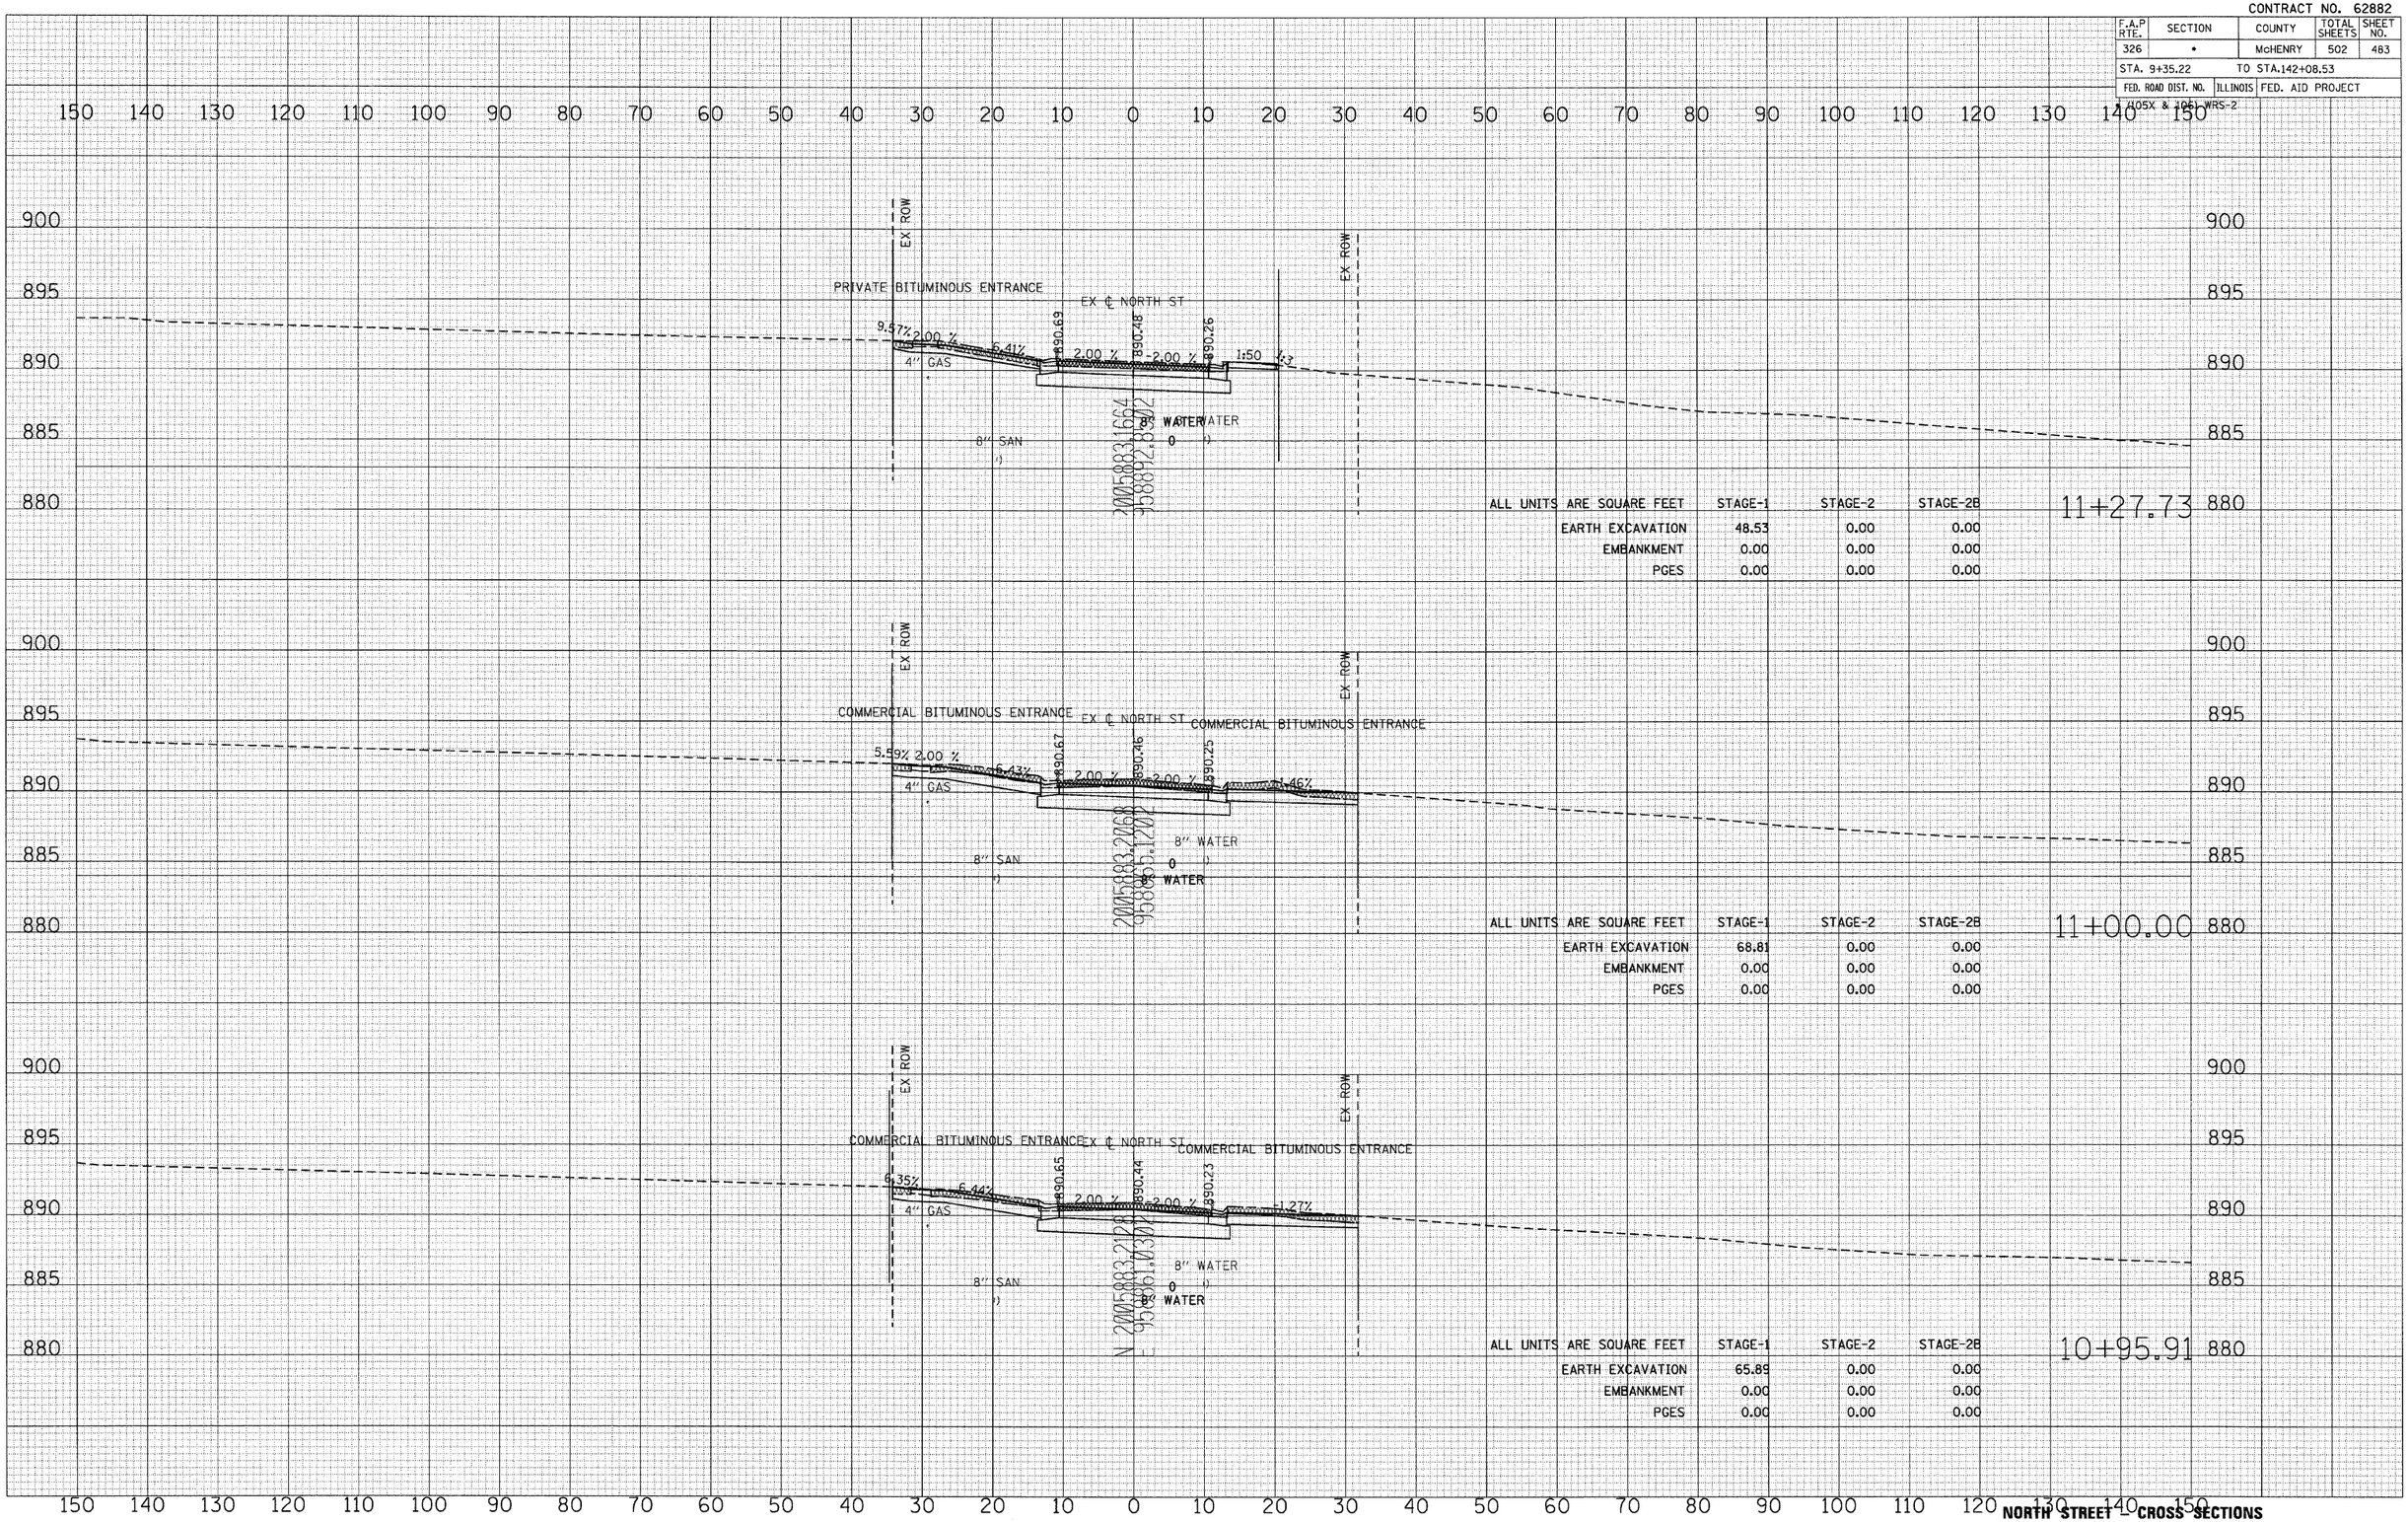

11+27.73

ALL UNITS ARE SQUARE FEET	STAGE-1	STAGE-2	STAGE-2B
EARTH EXCAVATION	48.53	0.00	0.00
EMBANKMENT	0.00	0.00	0.00
PGES	0.00	0.00	0.00

11+00.00

ALL UNITS ARE SQUARE FEET	STAGE-1	STAGE-2	STAGE-2B
EARTH EXCAVATION	68.81	0.00	0.00
EMBANKMENT	0.00	0.00	0.00
PGES	0.00	0.00	0.00

10+95.91

ALL UNITS ARE SQUARE FEET	STAGE-1	STAGE-2	STAGE-2B
EARTH EXCAVATION	65.89	0.00	0.00
EMBANKMENT	0.00	0.00	0.00
PGES	0.00	0.00	0.00

FINAL SURVEY: NOTE BOOK NO. — SURVEYED, PLOTTED, TEMPLATE, AREAS, AREAS CHECKED — BY — DATE

ORIGINAL SURVEY: NOTE BOOK NO. — SURVEYED, PLOTTED, TEMPLATE, AREAS, AREAS CHECKED — BY — DATE

PLOT DATE = Thursday, August 06, 2009
FILE NAME = S:\11-CADD\01-sht\482-484_north_street.dgn
PLOT SCALE = 10:1
USER NAME = 3690

NORTH STREET – CROSS SECTIONS