CONTRACT NO. 62882

F.A.P RTE.	SECTION	COUNTY	TOTAL SHEETS	SHEET NO.
326	*	McHENRY	502	484

STA. 9+35.22 TO STA.142+08.53

FED. ROAD DIST. NO.	ILLINOIS	FED. AID PROJECT
1 (405X & 106) WRS-2		

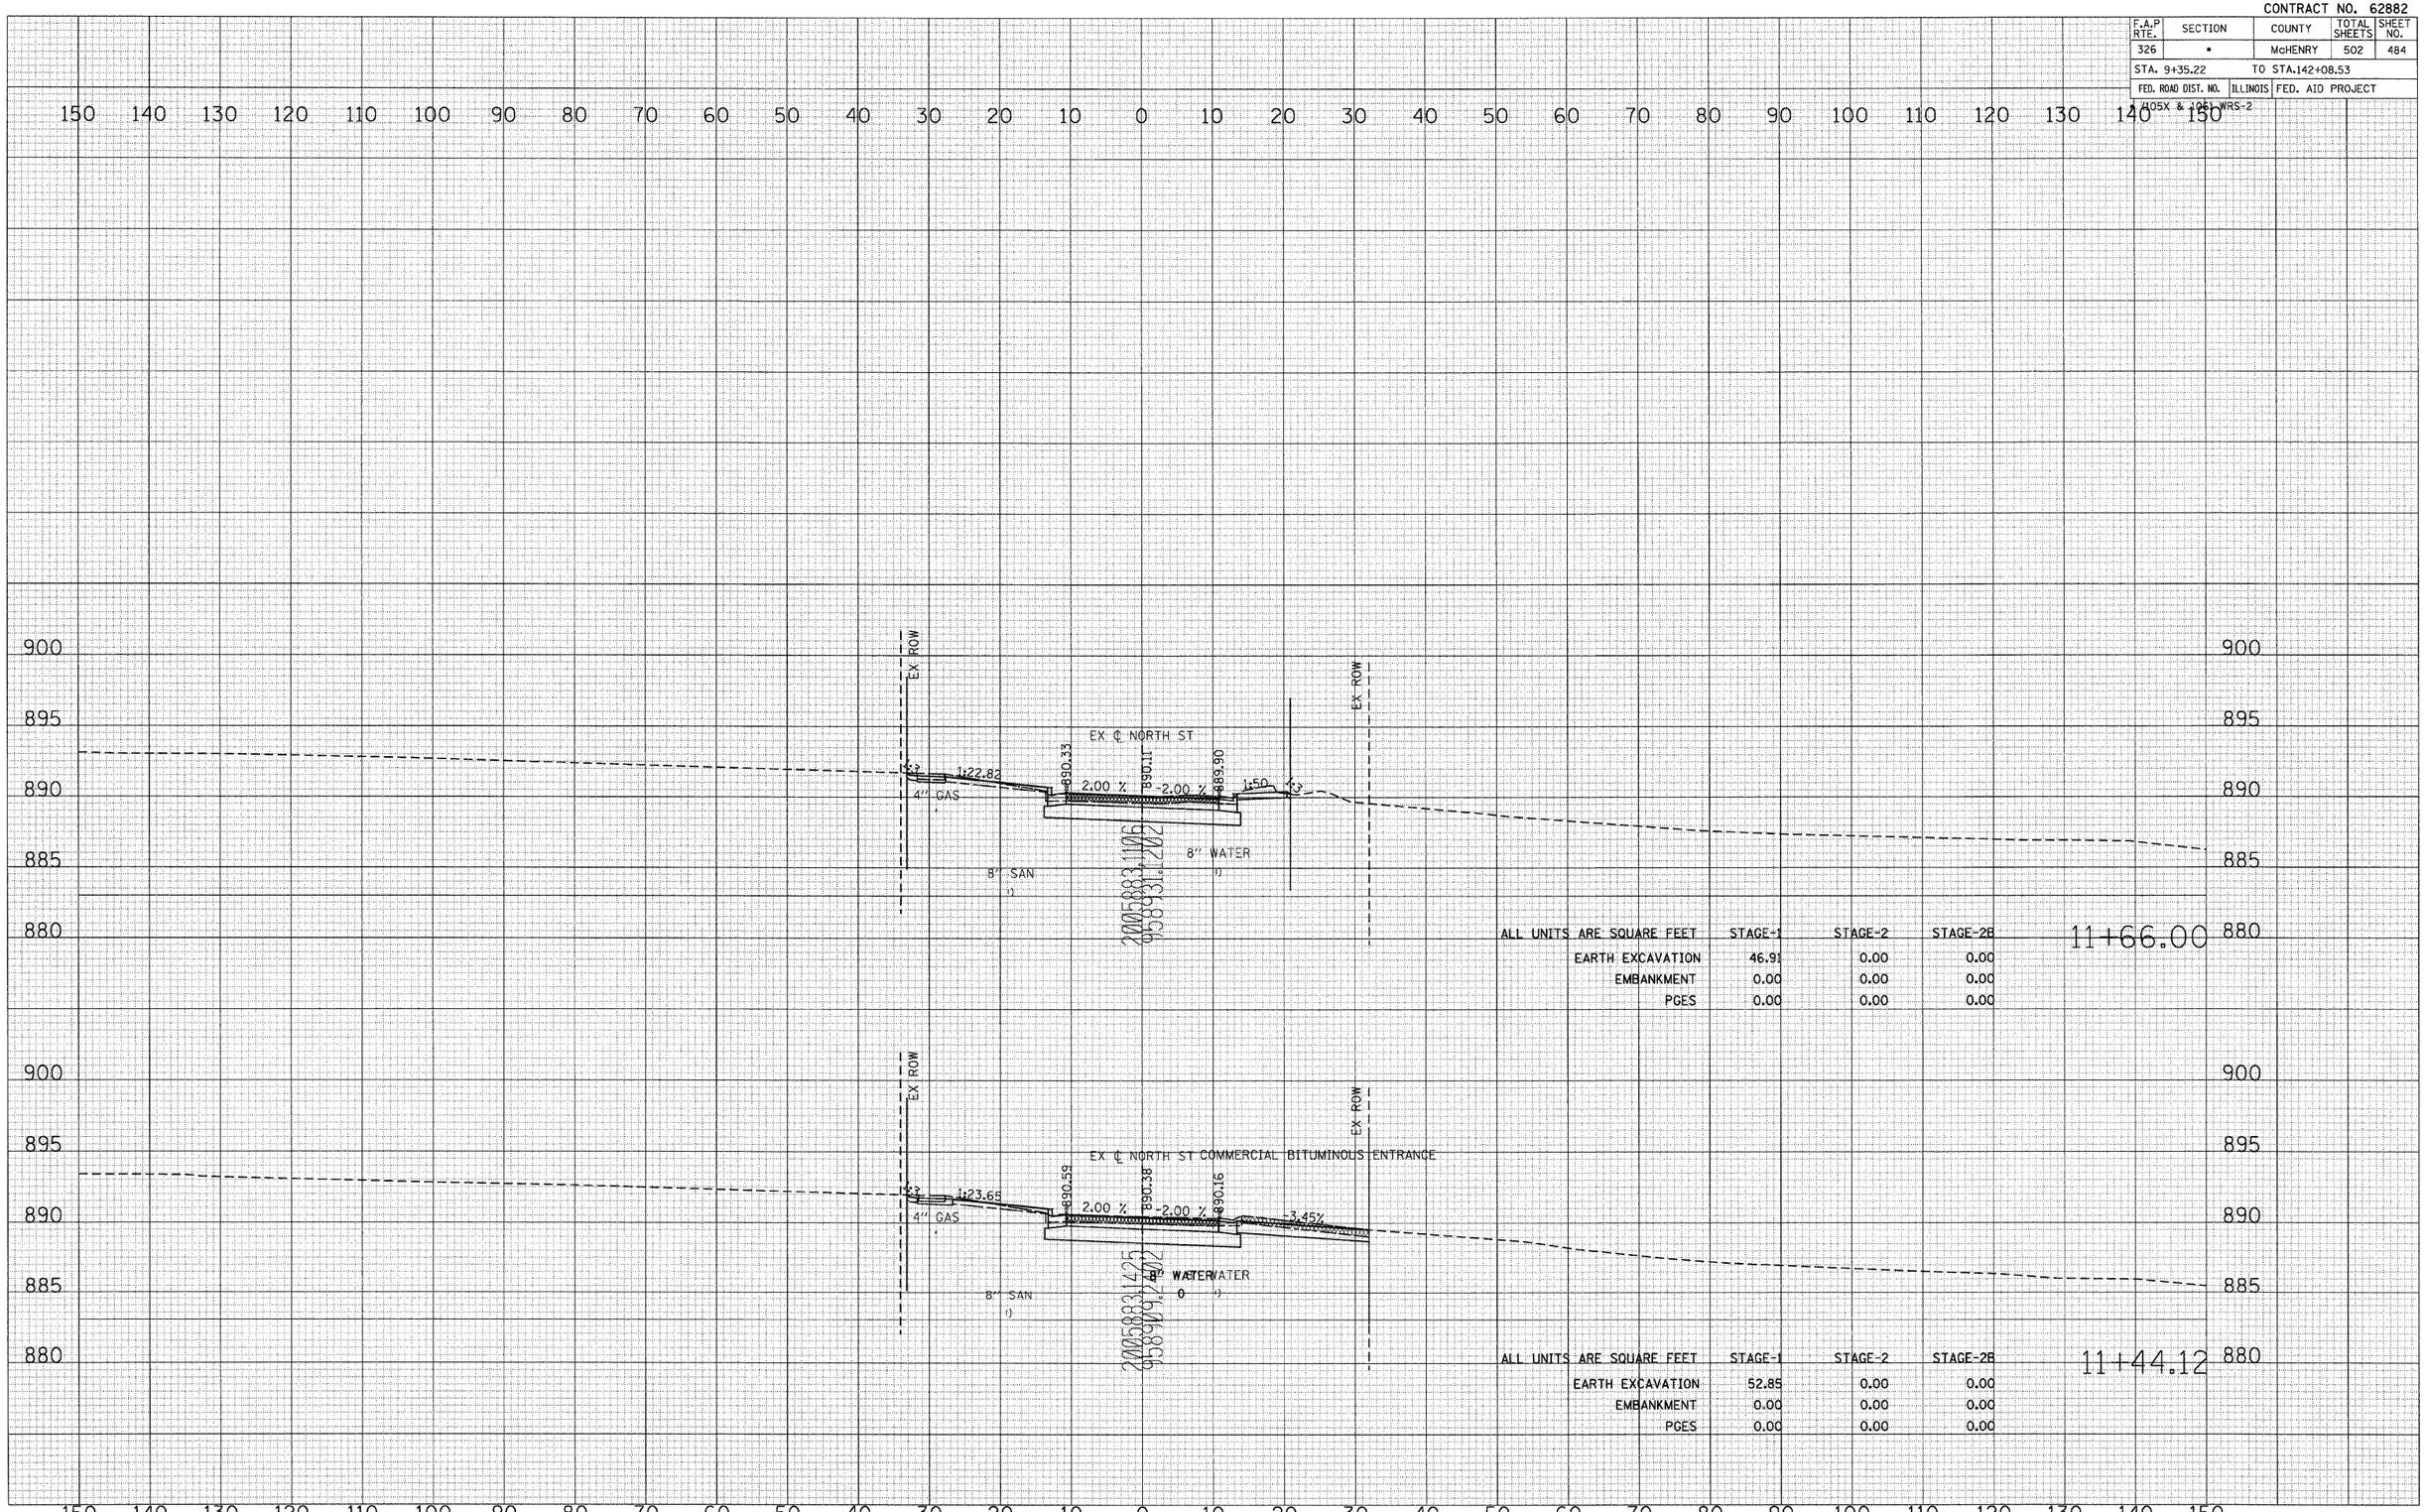

ALL UNITS ARE SQUARE FEET	STAGE-1	STAGE-2	STAGE-2B
EARTH EXCAVATION	46.91	0.00	0.00
EMBANKMENT	0.00	0.00	0.00
PGES	0.00	0.00	0.00

11+66.00

ALL UNITS ARE SQUARE FEET	STAGE-1	STAGE-2	STAGE-2B
EARTH EXCAVATION	52.85	0.00	0.00
EMBANKMENT	0.00	0.00	0.00
PGES	0.00	0.00	0.00

11+44.12

FINAL SURVEY — NOTE BOOK NO. — SURVEYED — PLOTTED — TEMPLATE — AREAS — AREAS CHECKED — BY — DATE

ORIGINAL SURVEY — NOTE BOOK NO. — SURVEYED — PLOTTED — TEMPLATE — AREAS — AREAS CHECKED — BY — DATE

PLOT DATE = Thursday, August 06, 2009
FILE NAME = S:\11-CADD\01-sht\482-484_north_
PLOT SCALE = 10:1
USER NAME = 3690

NORTH STREET - CROSS SECTIONS