CONTRACT NO. 62882

F.A.P RTE.	SECTION	COUNTY	TOTAL SHEETS	SHEET NO.
326	*	McHENRY	502	489
STA. 9+35.22		TO STA.142+08.53		
FED. ROAD DIST. NO.	ILLINOIS	FED. AID PROJECT		

A005X & A006X WRS-2

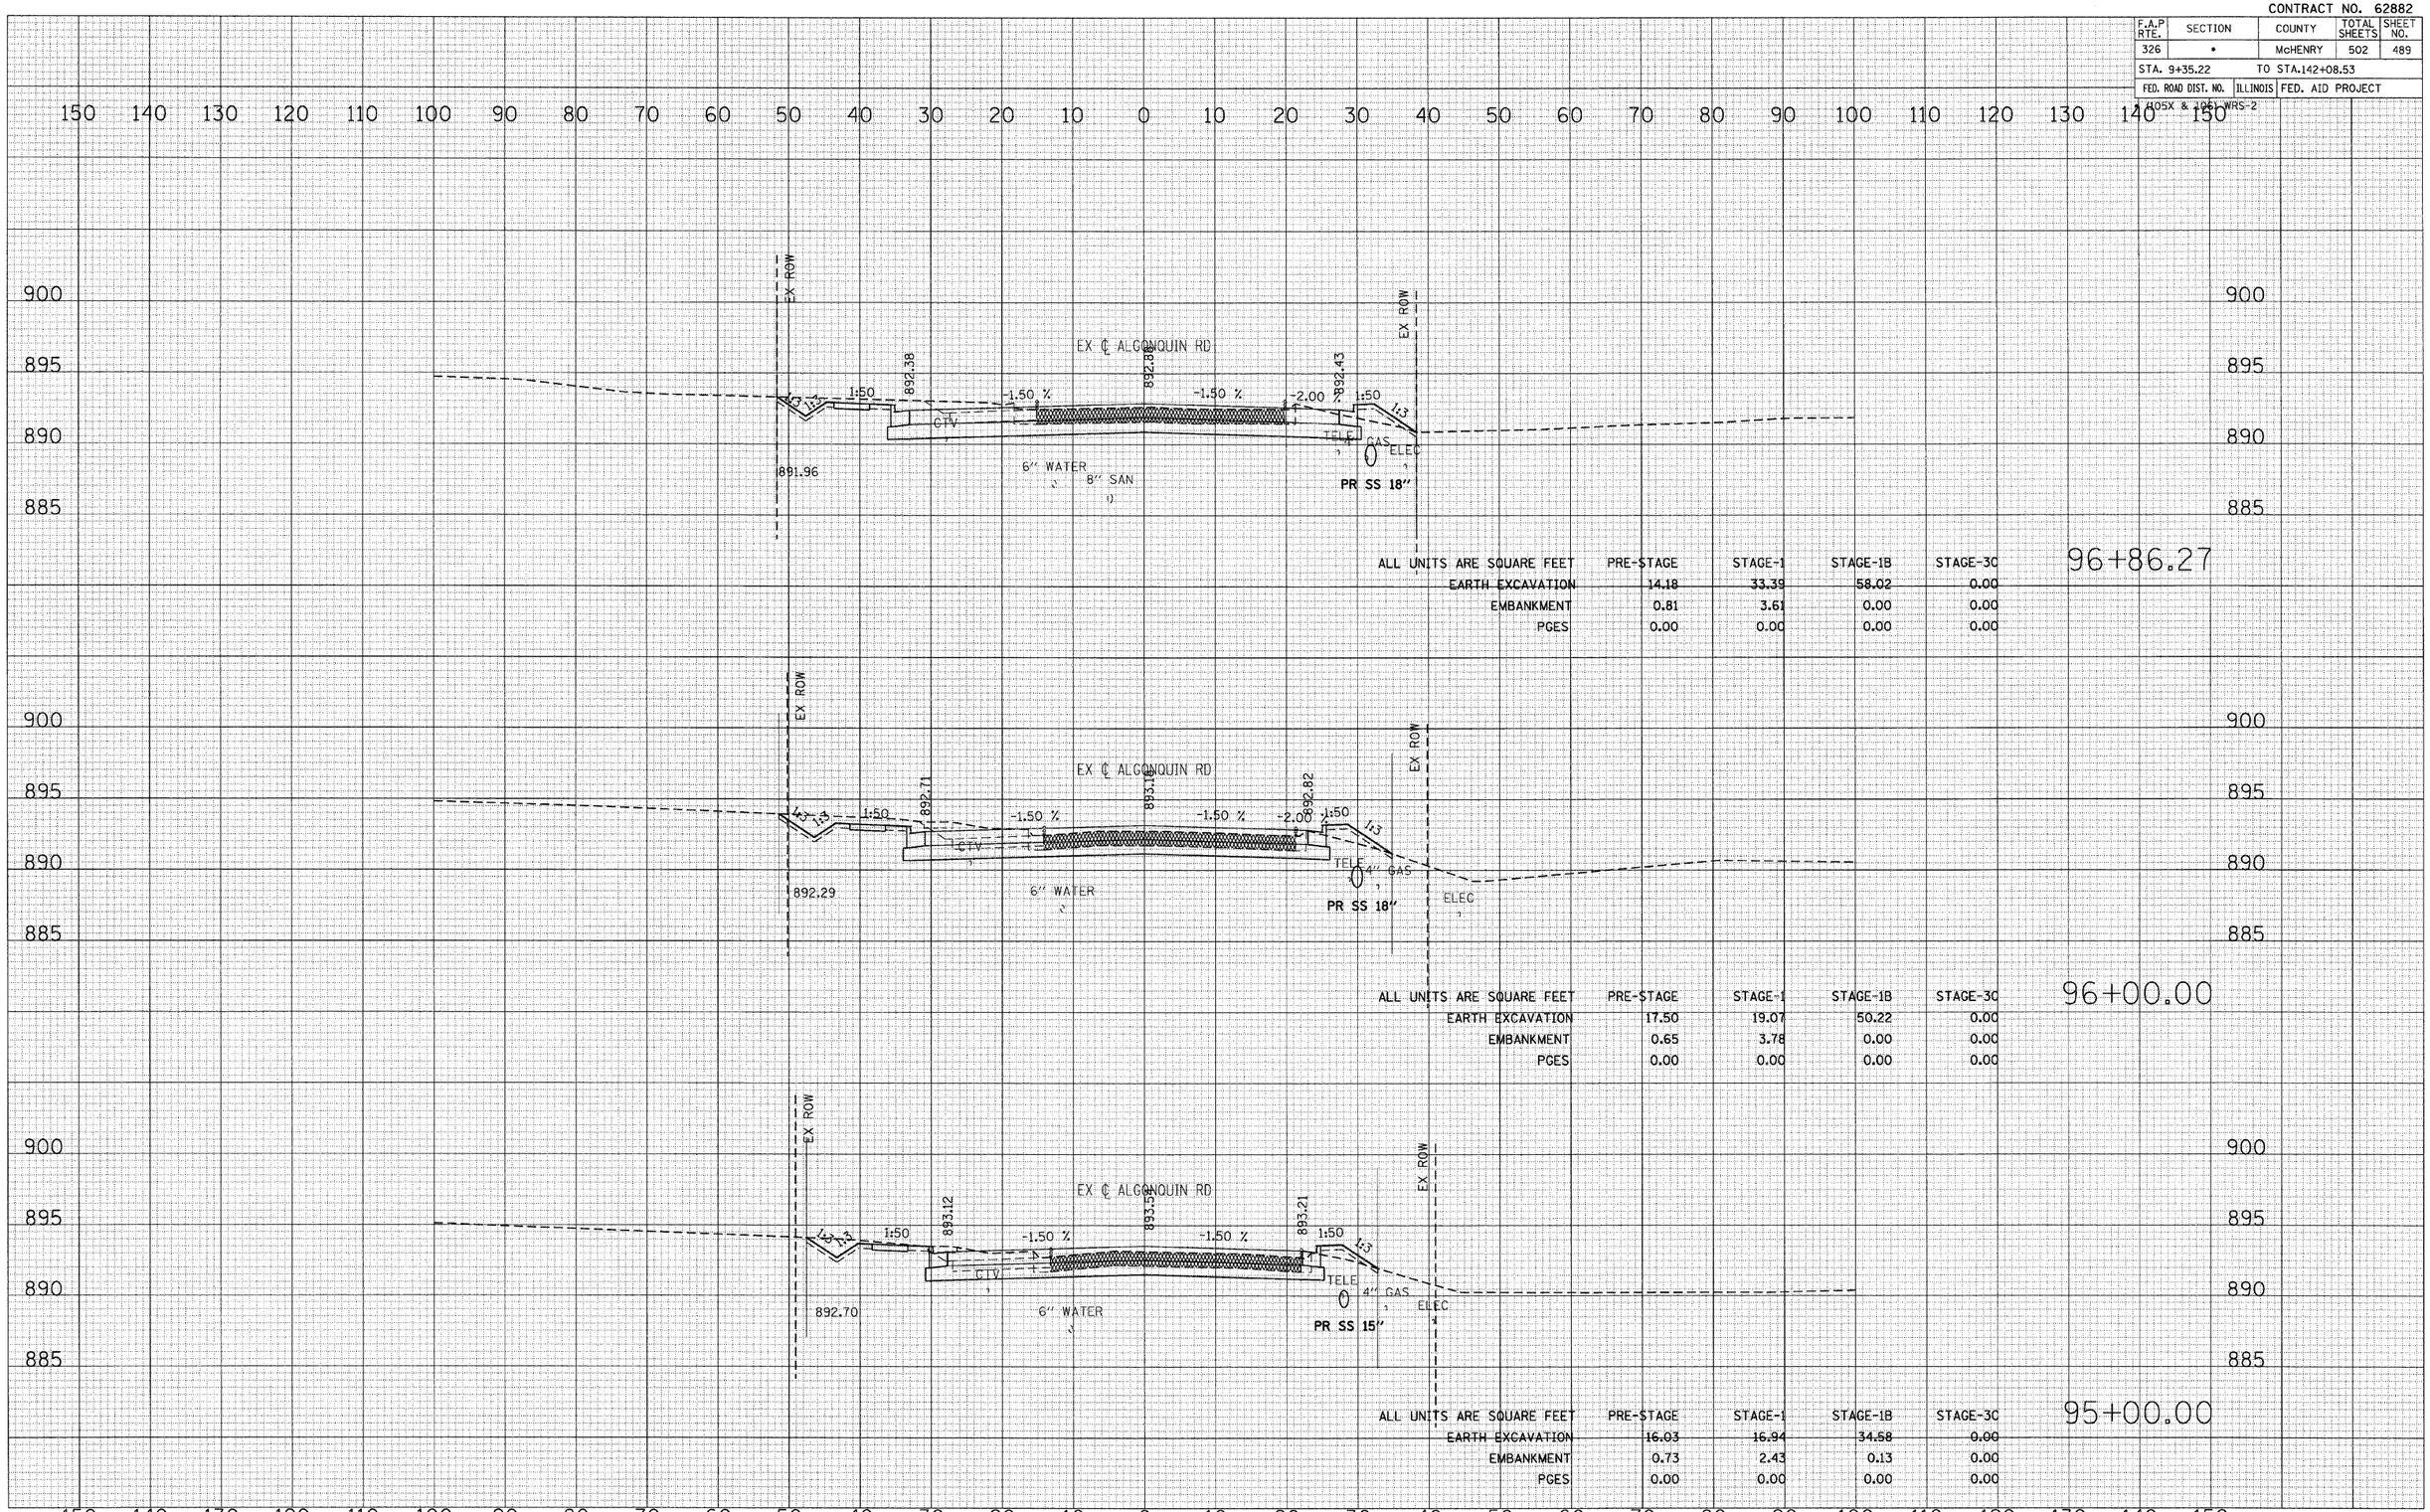

ALL UNITS ARE SQUARE FEET	PRE-STAGE	STAGE-1	STAGE-1B	STAGE-3C
EARTH EXCAVATION	14.18	33.39	58.02	0.00
EMBANKMENT	0.81	3.61	0.00	0.00
PGES	0.00	0.00	0.00	0.00

ALL UNITS ARE SQUARE FEET	PRE-STAGE	STAGE-1	STAGE-1B	STAGE-3C
EARTH EXCAVATION	17.50	19.07	50.22	0.00
EMBANKMENT	0.65	3.78	0.00	0.00
PGES	0.00	0.00	0.00	0.00

ALL UNITS ARE SQUARE FEET	PRE-STAGE	STAGE-1	STAGE-1B	STAGE-3C
EARTH EXCAVATION	16.03	16.94	34.58	0.00
EMBANKMENT	0.73	2.43	0.13	0.00
PGES	0.00	0.00	0.00	0.00

FINAL SURVEY	BY	DATE
SURVEYED		
PLOTTED		
TEMPLATE		
AREAS		
AREAS CHECKED		
NOTE BOOK NO.		

ORIGINAL SURVEY	BY	DATE
SURVEYED		
PLOTTED		
TEMPLATE		
AREAS		
AREAS CHECKED		
NOTE BOOK NO.		

PLOT DATE = Thursday, August 06, 2009
FILE NAME = S:\11-CADD\01-Hwy\485-494_algonquinrd-SHTX
PLOT SCALE = 10:1
USER NAME = 38798

ALGONQUIN ROAD - CROSS SECTIONS