CONTRACT NO. 62882

F.A.P RTE.	SECTION	COUNTY	TOTAL SHEETS	SHEET NO.
326	•	McHENRY	502	491
STA. 9+35.22		TO STA.142+08.53		
FED. ROAD DIST. NO.	ILLINOIS	FED. AID PROJECT		

105X & 106X WRS-2

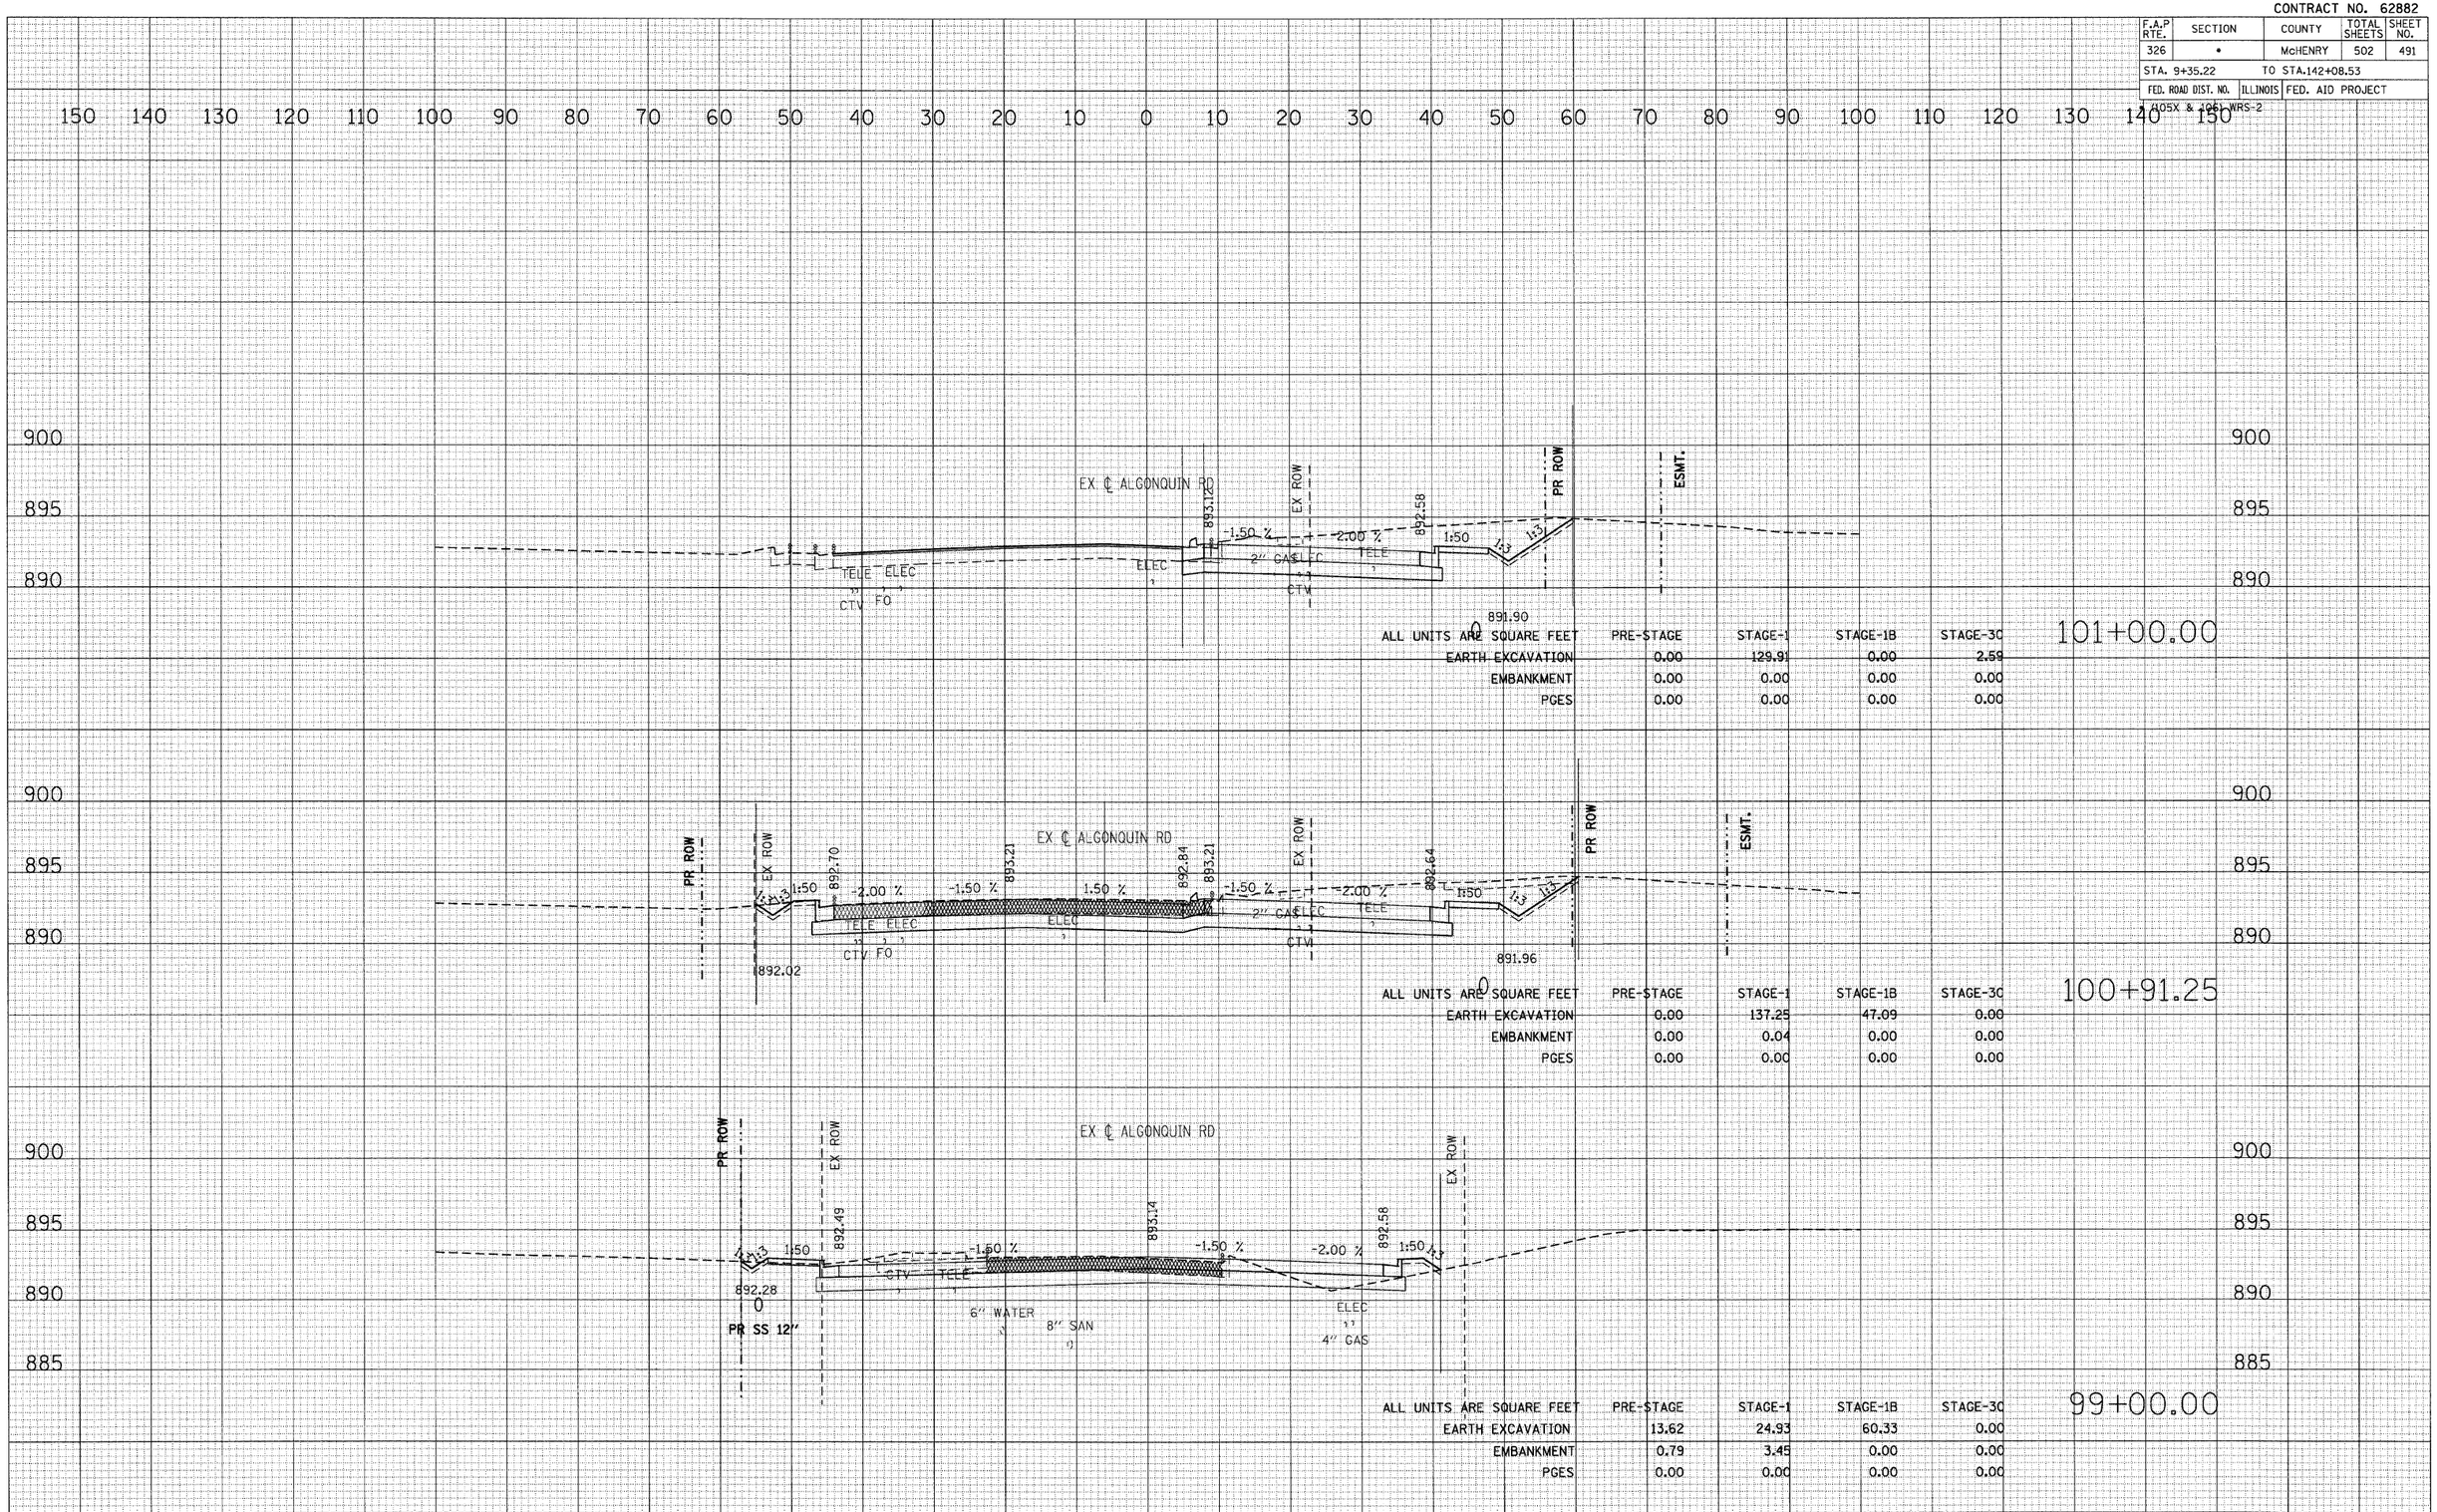

ALL UNITS ARE SQUARE FEET	PRE-STAGE	STAGE-1	STAGE-1B	STAGE-3C	101+00.00
EARTH EXCAVATION	0.00	129.91	0.00	2.59	
EMBANKMENT	0.00	0.00	0.00	0.00	
PGES	0.00	0.00	0.00	0.00	

ALL UNITS ARE SQUARE FEET	PRE-STAGE	STAGE-1	STAGE-1B	STAGE-3C	100+91.25
EARTH EXCAVATION	0.00	137.25	47.09	0.00	
EMBANKMENT	0.00	0.04	0.00	0.00	
PGES	0.00	0.00	0.00	0.00	

ALL UNITS ARE SQUARE FEET	PRE-STAGE	STAGE-1	STAGE-1B	STAGE-3C	99+00.00
EARTH EXCAVATION	13.62	24.93	60.33	0.00	
EMBANKMENT	0.79	3.45	0.00	0.00	
PGES	0.00	0.00	0.00	0.00	

	BY	DATE
SURVEYED		
DRAWN		
TEMPLATE		
AREAS		
AREAS CHECKED		

FINAL SURVEY — NOTE BOOK — NO.

ORIGINAL SURVEY — NOTE BOOK — NO.

PLOT DATE = Thursday, August 06, 2009
FILE NAME = S:\11-CAD\Civil-Envt\485-494_algonquin\WRS-Sht
PLOT SCALE = 1.0000 '/ Inch
USER NAME = 3898

ALGONQUIN ROAD CROSS SECTIONS