CONTRACT NO. 62882

F.A.P RTE.	SECTION	COUNTY	TOTAL SHEETS	SHEET NO.
326	•	McHENRY	502	497

STA. 9+35.22 TO STA.142+08.53

FED. ROAD DIST. NO.	ILLINOIS	FED. AID PROJECT
1 (105X & 106) WRS-2		

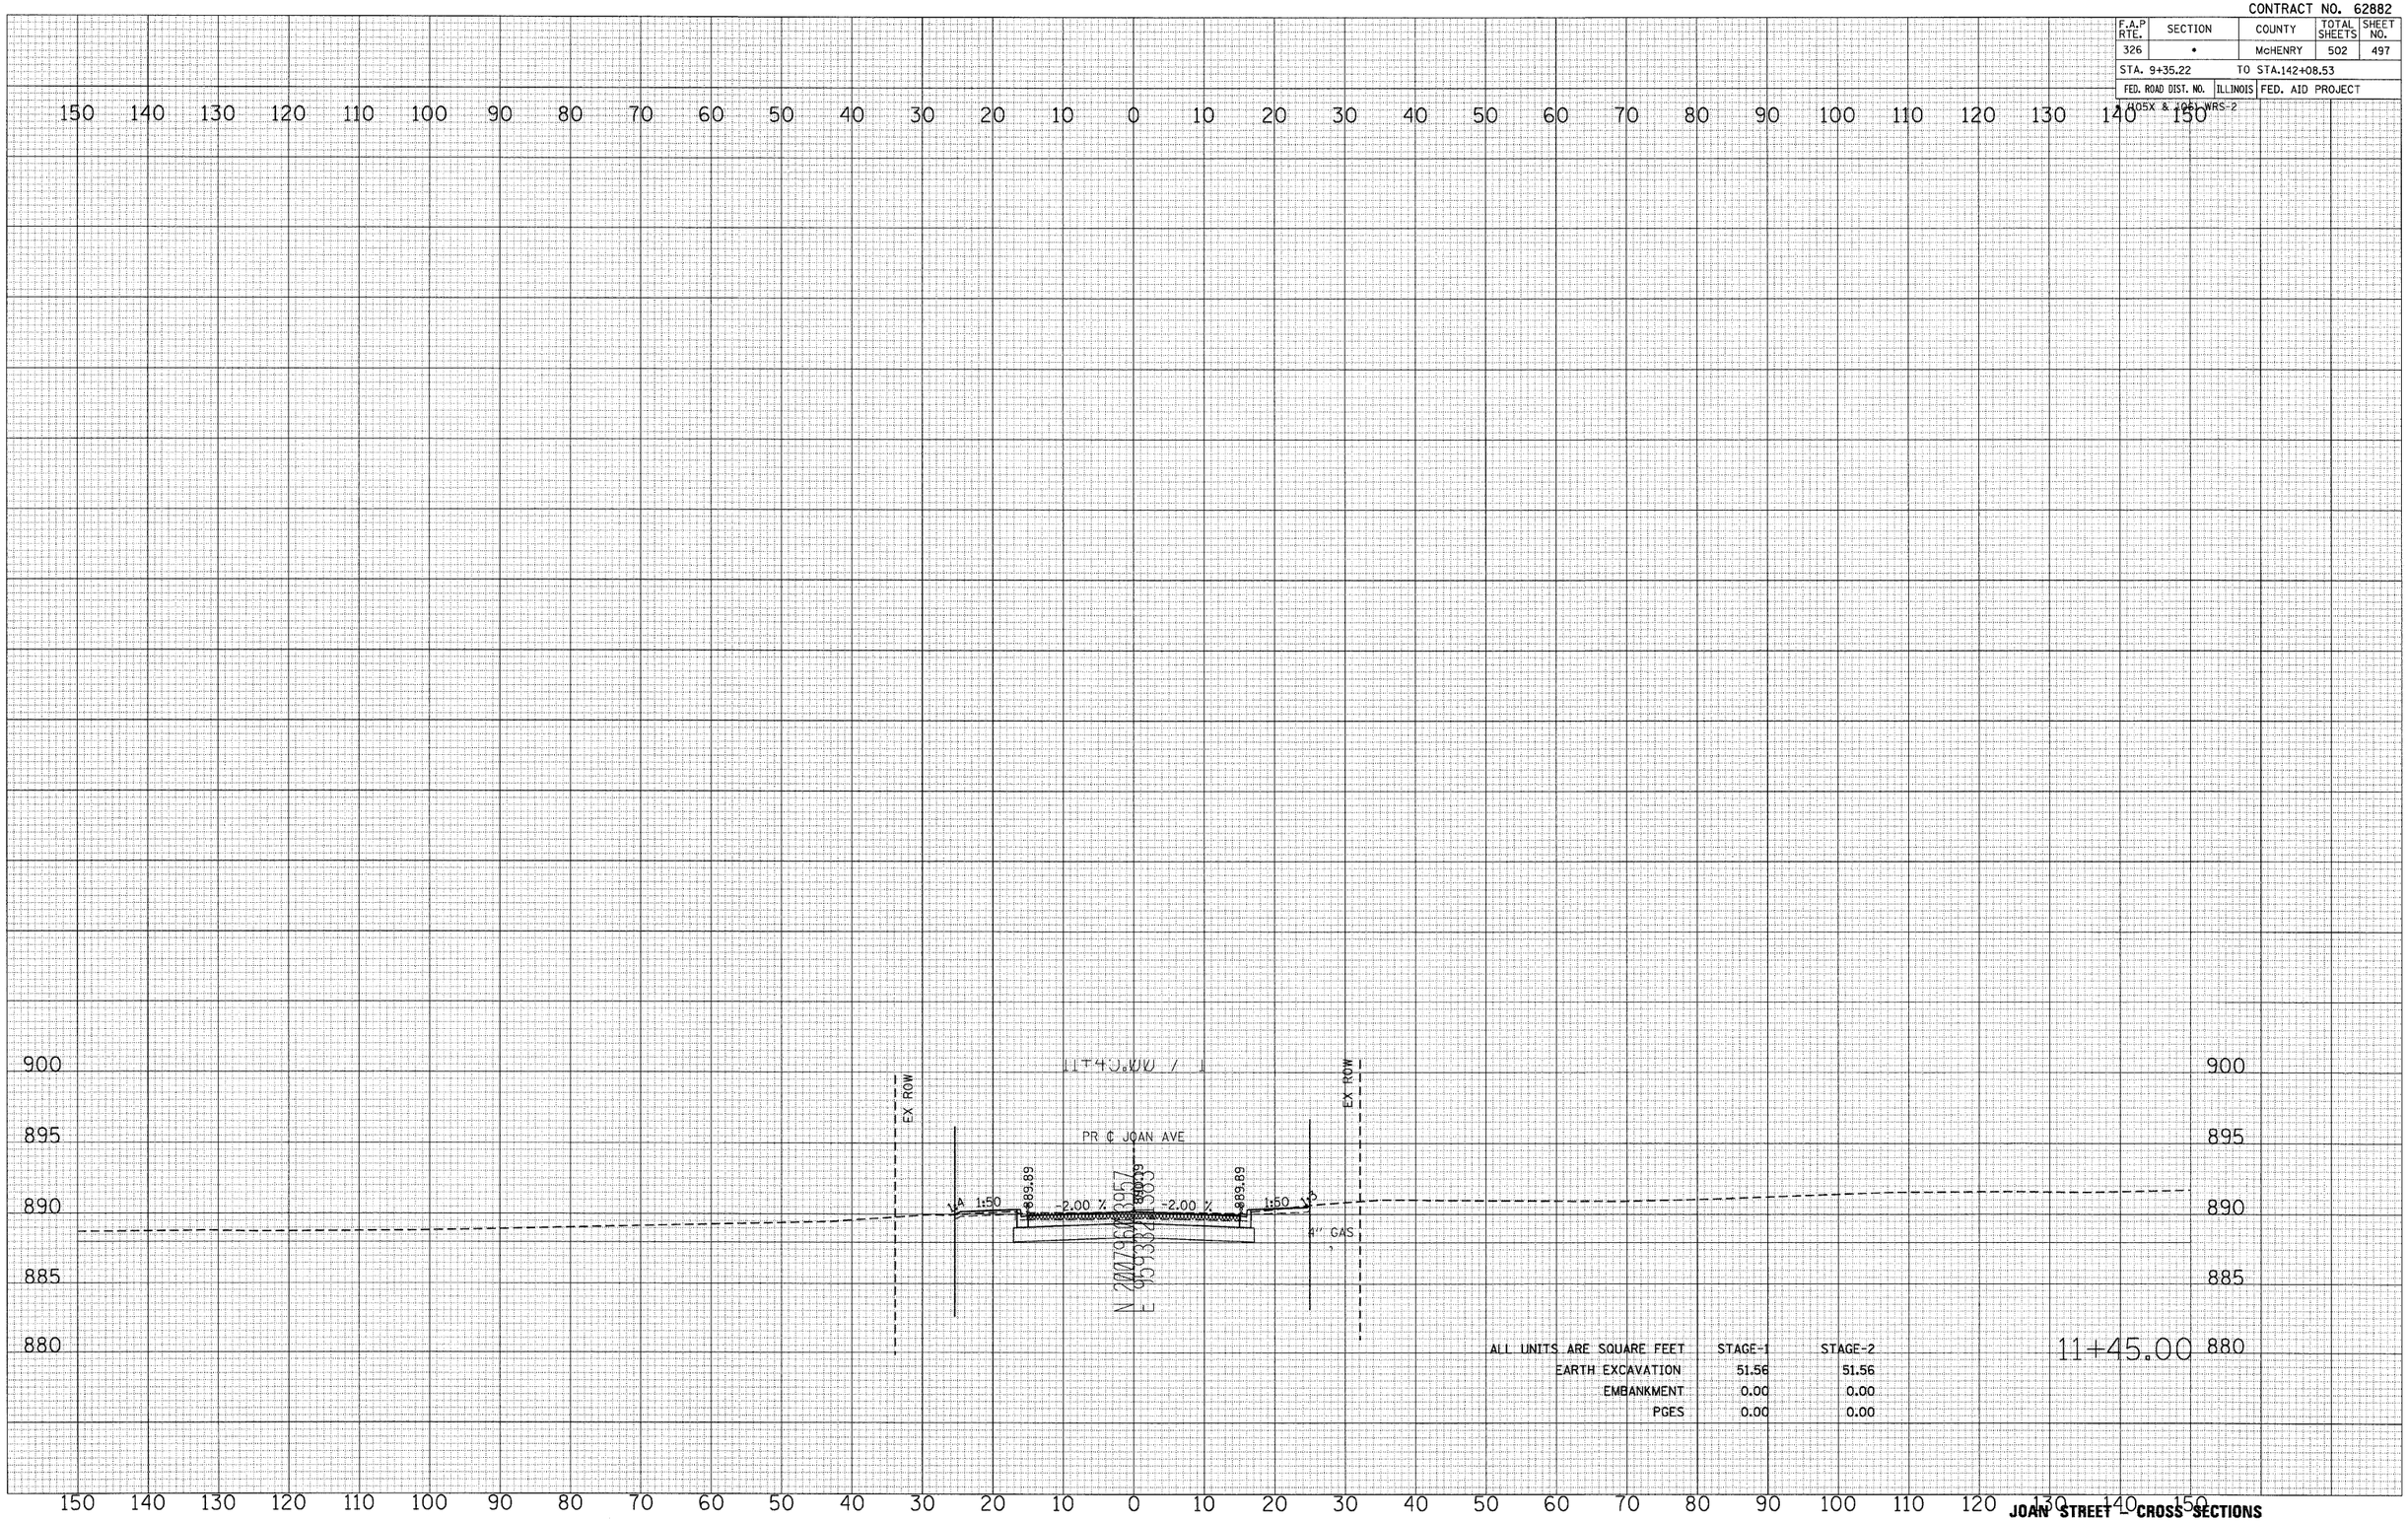

ALL UNITS ARE SQUARE FEET	STAGE-1	STAGE-2
EARTH EXCAVATION	51.56	51.56
EMBANKMENT	0.00	0.00
PGES	0.00	0.00

FINAL SURVEY — NOTE BOOK NO. — SURVEYED — PLOTTED — TEMPLATE — AREAS — AREAS CHECKED — BY — DATE

ORIGINAL SURVEY — NOTE BOOK NO. — SURVEYED — PLOTTED — TEMPLATE — AREAS — AREAS CHECKED — BY — DATE

PLOT DATE = Thursday, August 06, 2009
FILE NAME = S:\11-CADD\01-sht\495-497_joan.xls
PLOT SCALE = 10:1
USER NAME = 3690

JOAN STREET - CROSS SECTIONS