CONTRACT NO. 62882

F.A.P RTE.	SECTION	COUNTY	TOTAL SHEETS	SHEET NO.
326	*	McHENRY	502	498

STA. 9+35.22 TO STA.142+08.53

FED. ROAD DIST. NO. | ILLINOIS | FED. AID PROJECT

* (105X & 106) WRS-2

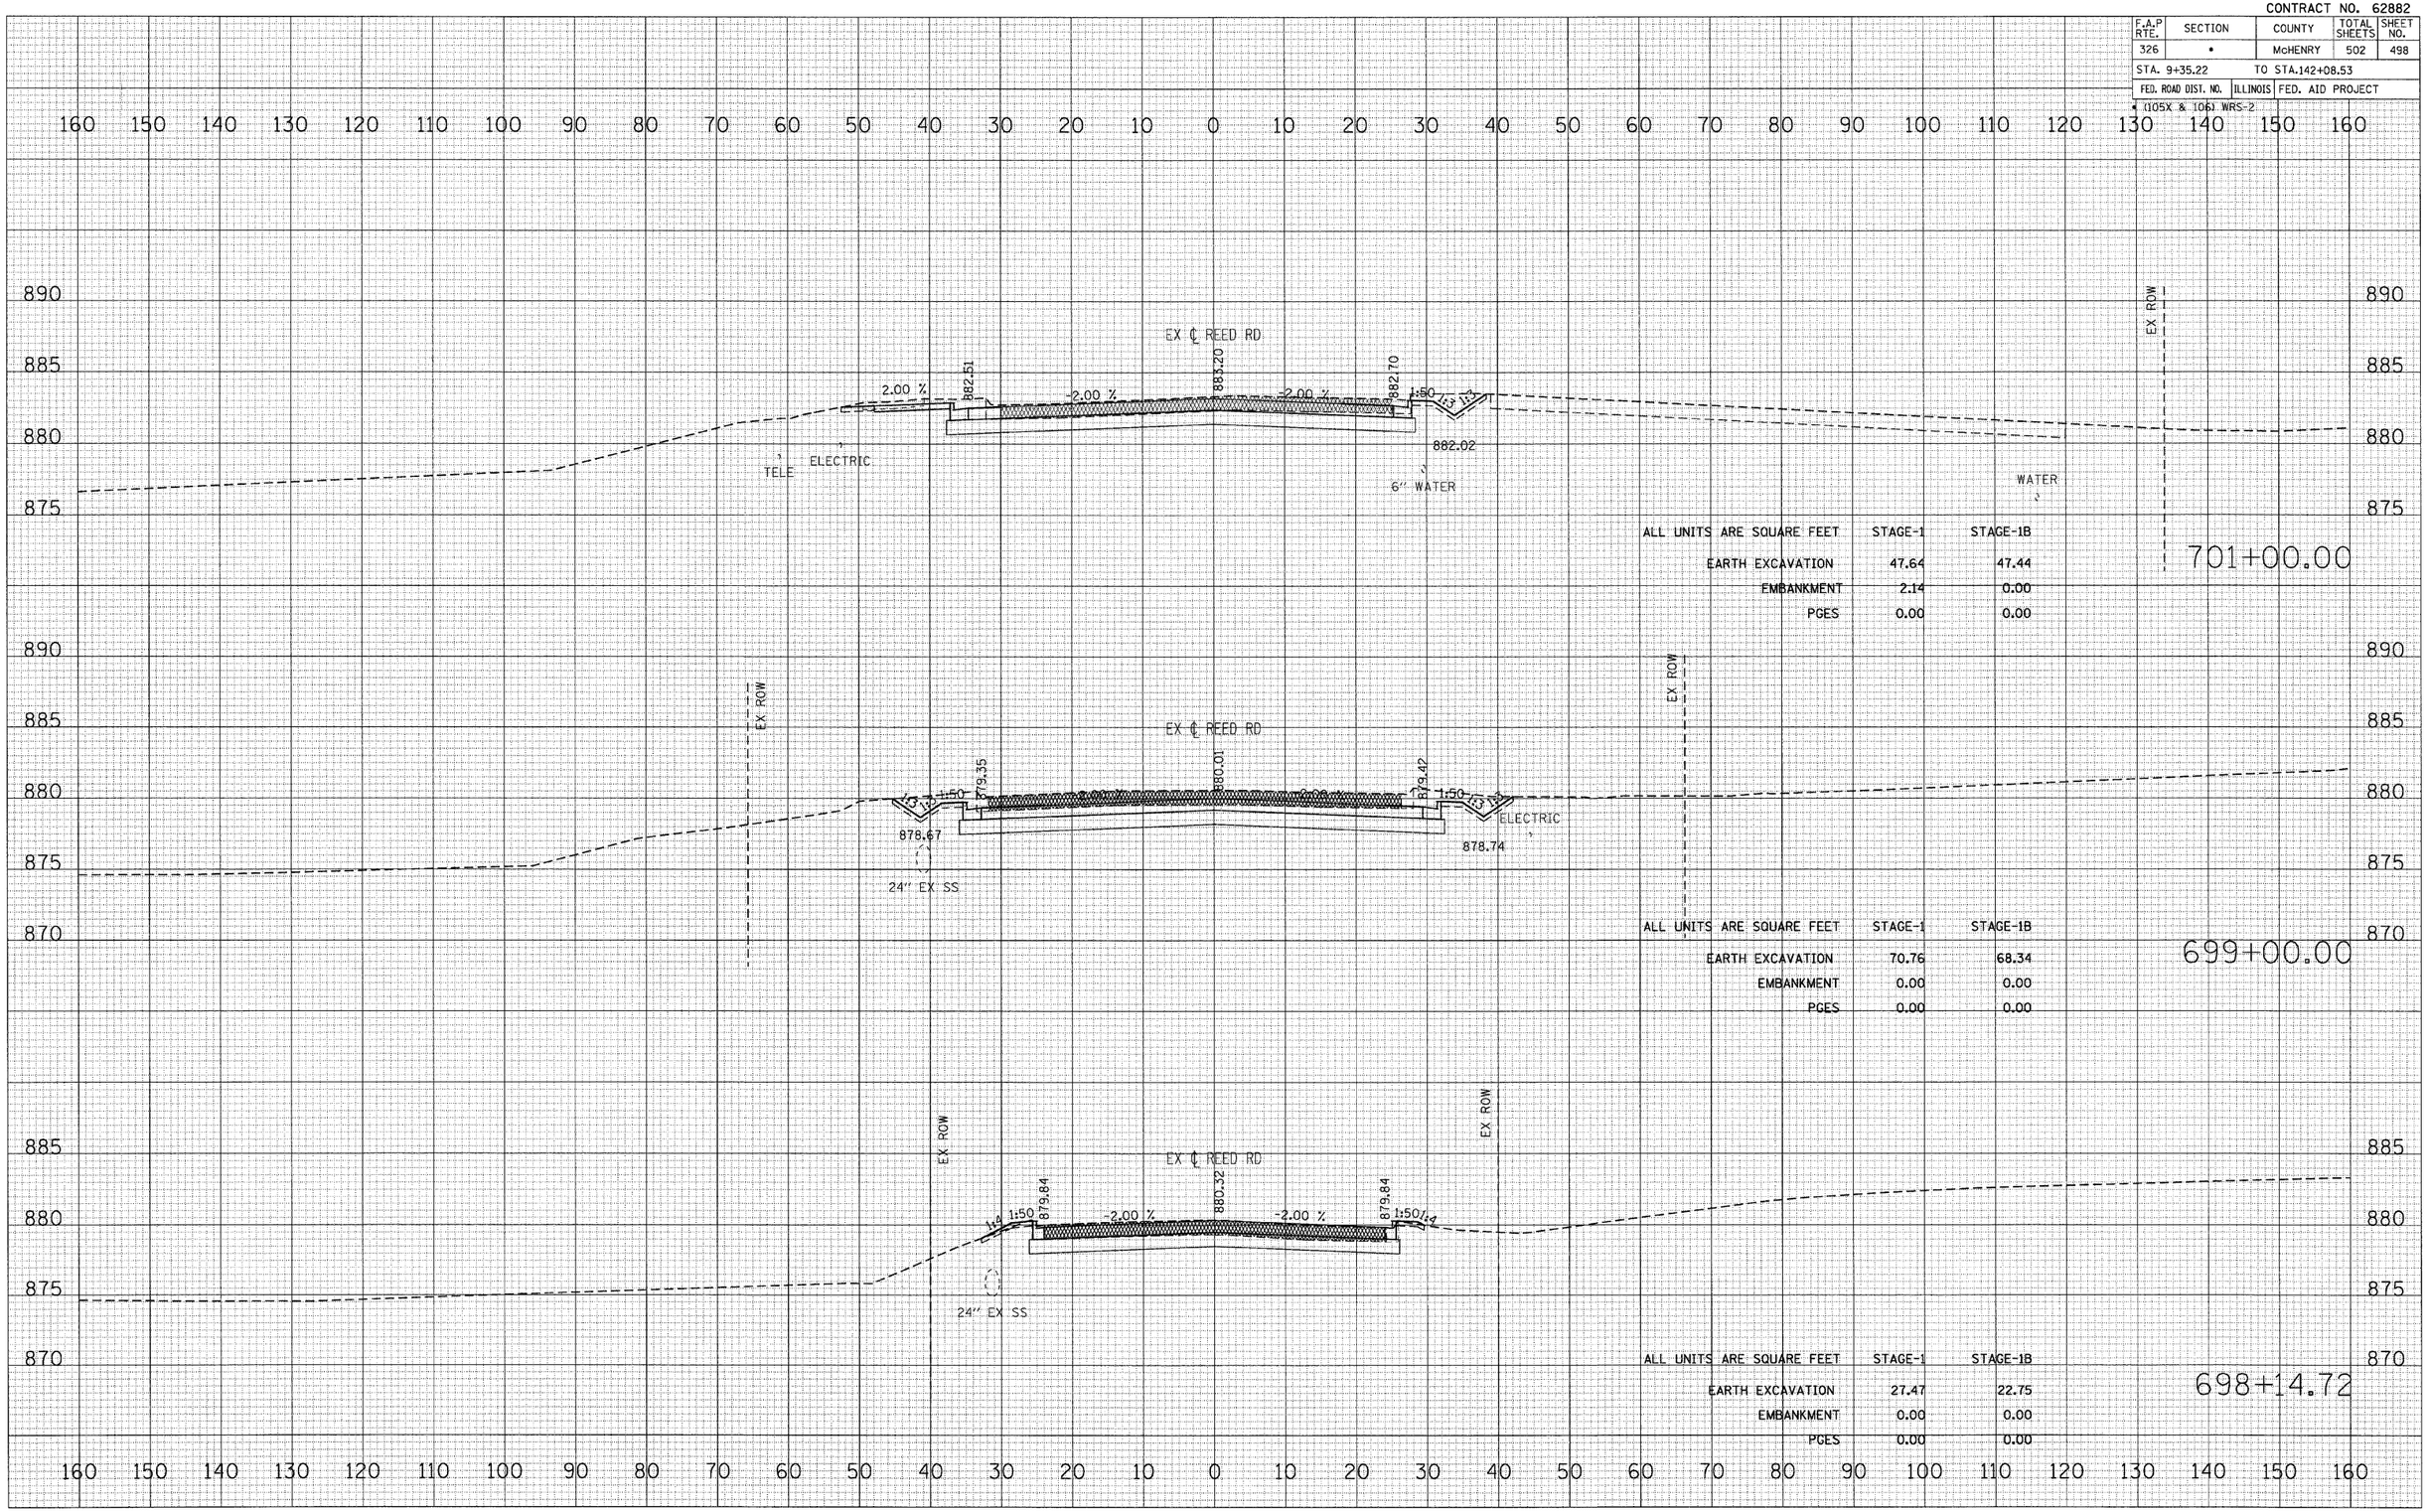

701+00.00

ALL UNITS ARE SQUARE FEET	STAGE-1	STAGE-1B
EARTH EXCAVATION	47.64	47.44
EMBANKMENT	2.14	0.00
PGES	0.00	0.00

699+00.00

ALL UNITS ARE SQUARE FEET	STAGE-1	STAGE-1B
EARTH EXCAVATION	70.76	68.34
EMBANKMENT	0.00	0.00
PGES	0.00	0.00

698+14.72

ALL UNITS ARE SQUARE FEET	STAGE-1	STAGE-1B
EARTH EXCAVATION	27.47	22.75
EMBANKMENT	0.00	0.00
PGES	0.00	0.00

FINAL SURVEY | NOTE BOOK NO. | SURVEYED | PLOTTED | TEMPLATE | AREAS | AREAS CHECKED | BY | DATE

ORIGINAL SURVEY | NOTE BOOK NO. | SURVEYED | PLOTTED | TEMPLATE | AREAS | AREAS CHECKED | BY | DATE

PLOT DATE = Thursday, August 06, 2009
FILE NAME = S:\11-CADD\01-sht\498-499_reed.xls
PLOT SCALE = 10:1
USER NAME = 3690

REED ROAD - CROSS SECTIONS