CONTRACT NO. 62882

F.A.P RTE.	SECTION	COUNTY	TOTAL SHEETS	SHEET NO.
326	•	McHENRY	502	499
STA. 9+35.22		TO STA.142+08.53		
FED. ROAD DIST. NO.	ILLINOIS	FED. AID PROJECT		

• (105X & 106) WRS-2

FINAL SURVEY — NOTE BOOK — NO. — SURVEYED — PLOTTED — TEMPLATE — AREAS — AREAS CHECKED — BY — DATE

ORIGINAL SURVEY — NOTE BOOK — NO. — SURVEYED — PLOTTED — TEMPLATE — AREAS — AREAS CHECKED — BY — DATE

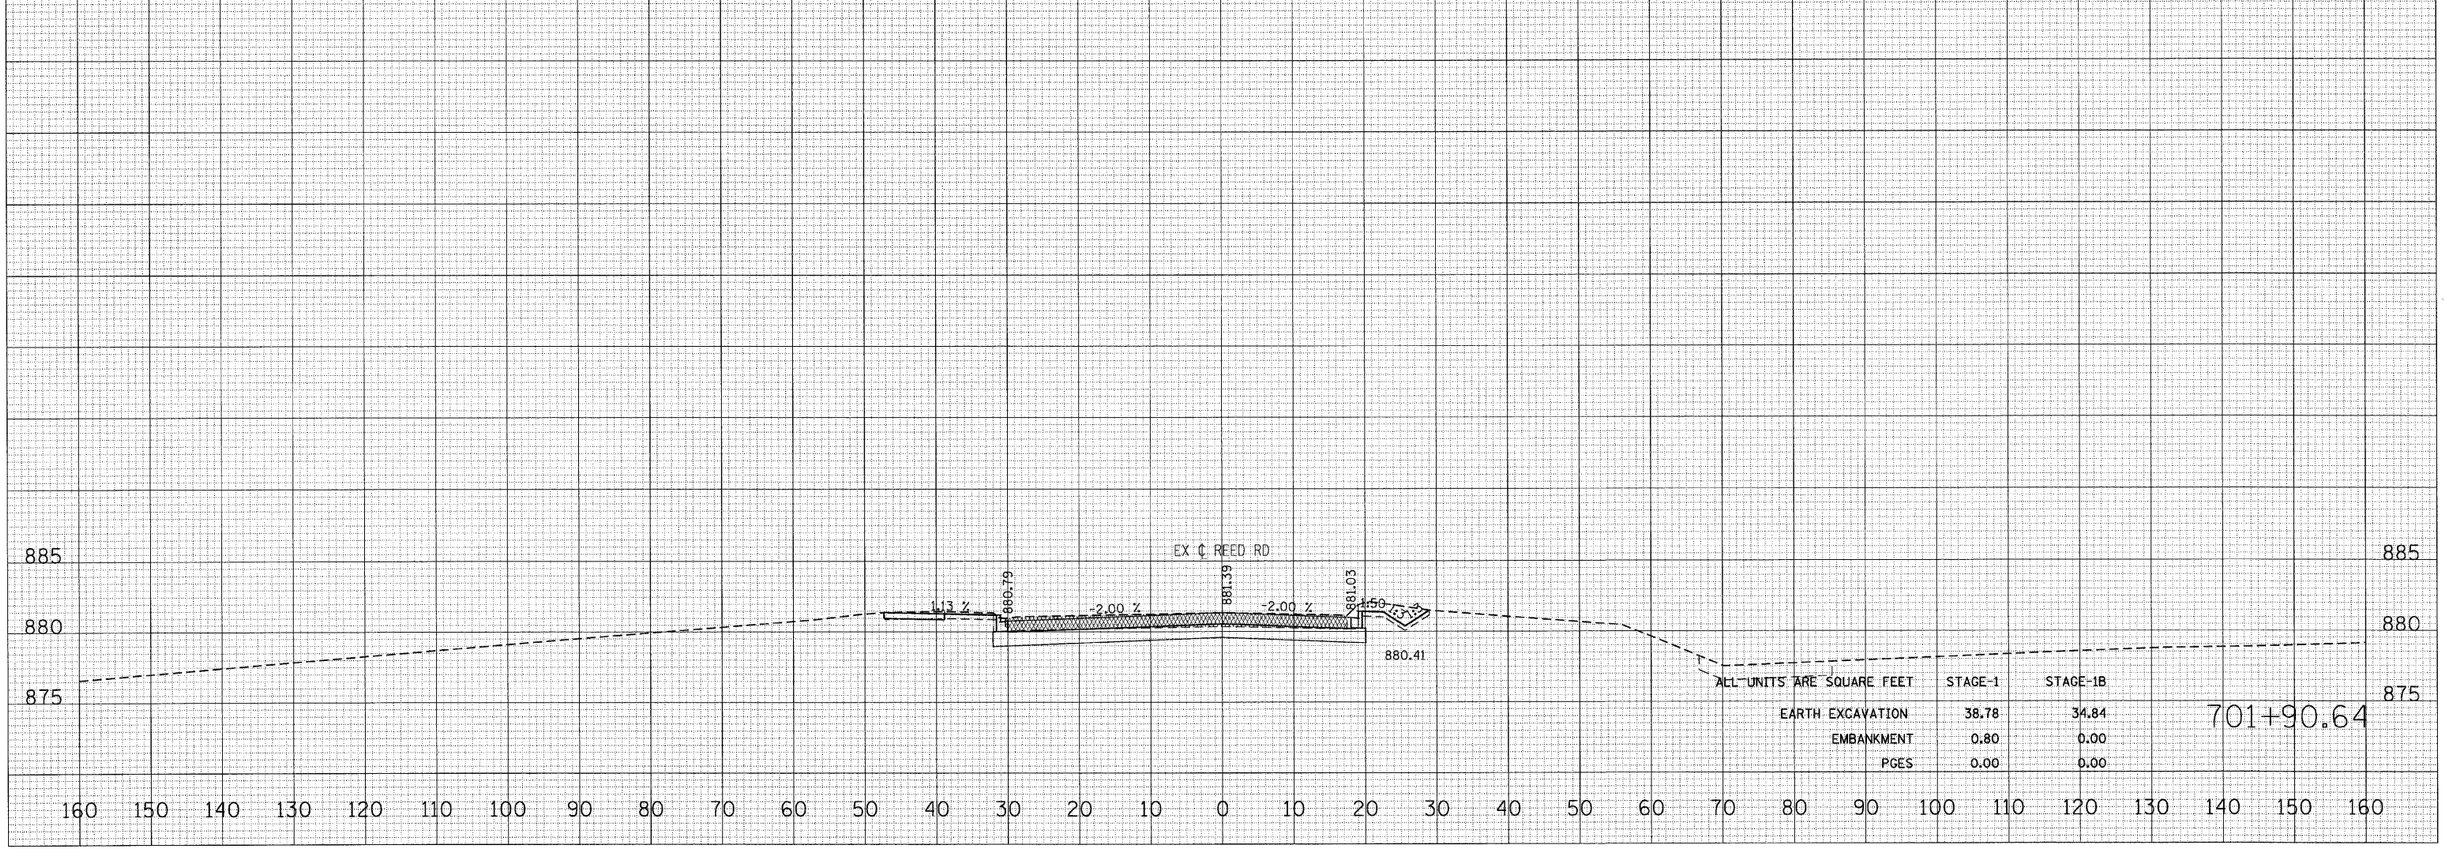

ALL UNITS ARE SQUARE FEET	STAGE-1	STAGE-1B
EARTH EXCAVATION	38.78	34.84
EMBANKMENT	0.80	0.00
PGES	0.00	0.00

701+90.64

PLOT DATE = Thursday, August 06, 2009
FILE NAME = s:\11-CADD\01-sht\498-499_reed_sht.dgn
PLOT SCALE = 10:1
USER NAME = SGS0

REED ROAD – CROSS SECTIONS