PLOT DATE = Thursday, August 06, 2009
FILE NAME = S:\11-CADD\01-sht\500-501_stream_cross
PLOT SCALE = 10:1
USER NAME = 3690

ORIGINAL SURVEY		BY	DATE
NOTE BOOK	SURVEYED		
	PLOTTED		
	TEMPLATE		
	AREAS		
NO.	AREAS CHECKED		

FINAL SURVEY		BY	DATE
NOTE BOOK	SURVEYED		
	PLOTTED		
	TEMPLATE		
	AREAS		
NO.	AREAS CHECKED		

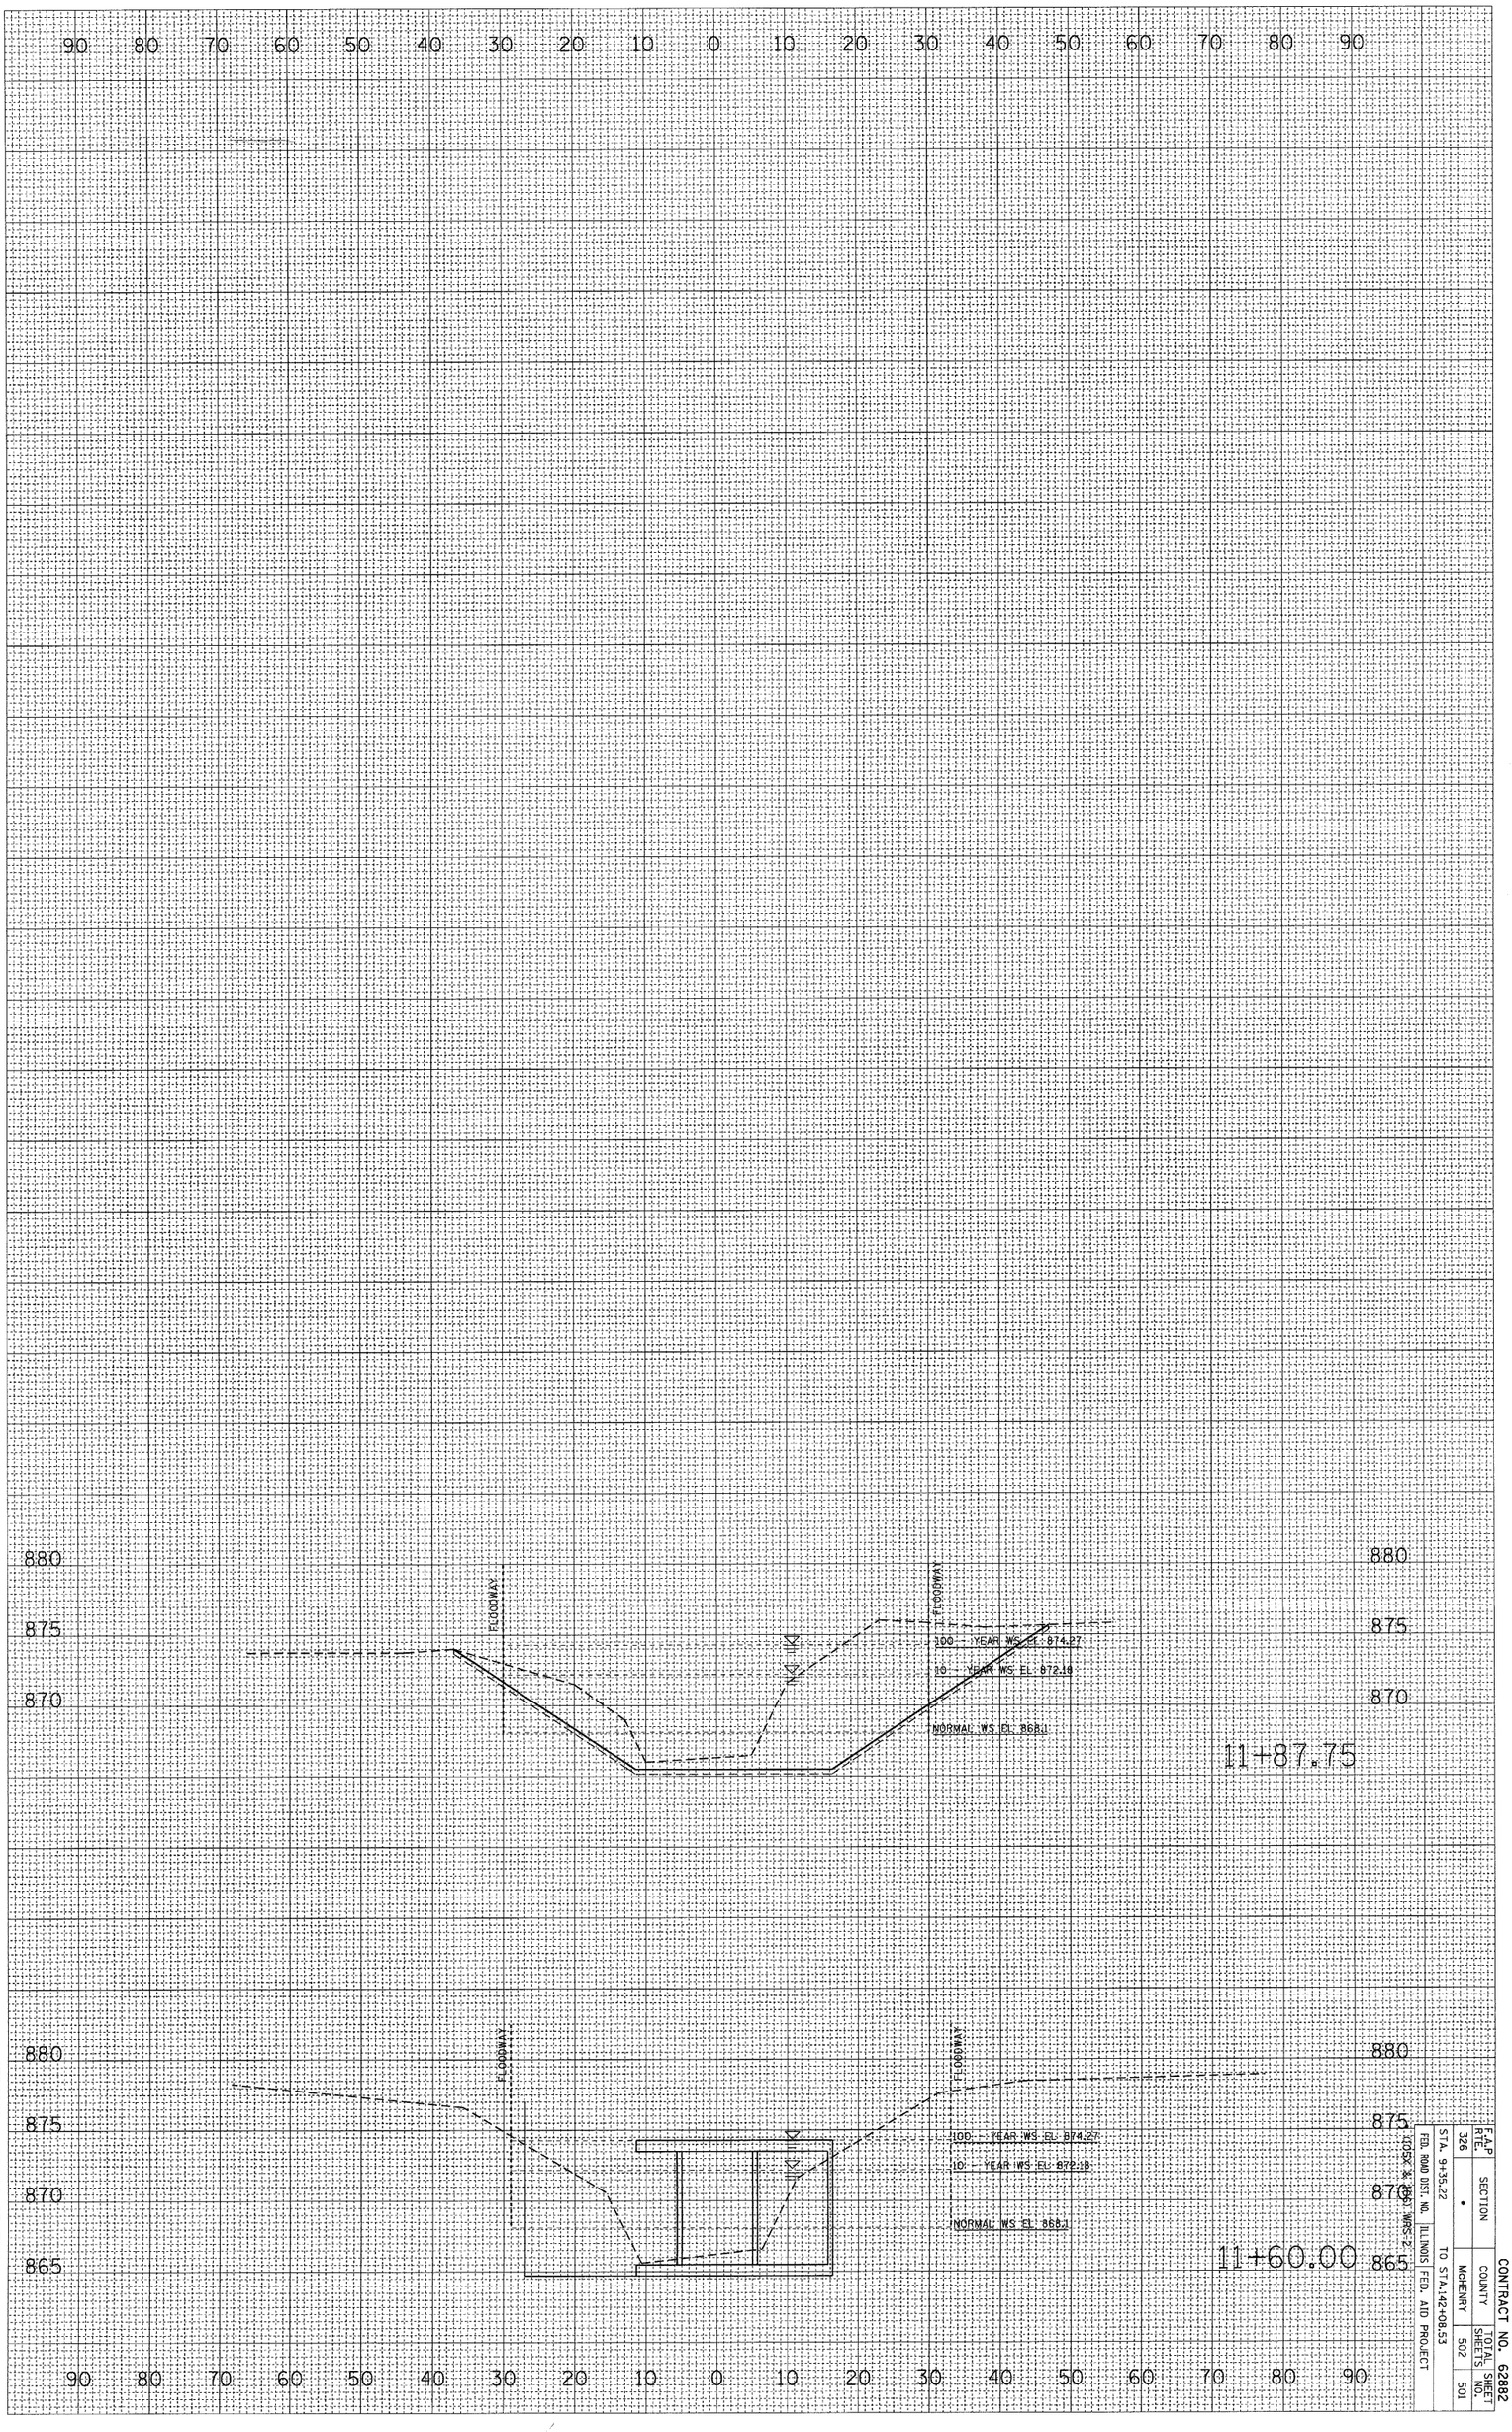

STREAM - CROSS SECTIONS

CONTRACT NO. 62882

F.A.P RTE.	SECTION	COUNTY	TOTAL SHEETS	SHEET NO.
326	•	McHENRY	502	501

STA. 9+35.22 TO STA.142+08.53

FED. ROAD DIST. NO. ILLINOIS FED. AID PROJECT

105X & 2061 WRS 2