F.A.U. RTE.	SECTION	COUNTY	TOTAL SHEETS	SHEET NO.
2662	08-00041-00-RS	DuPAGE	25	13
STA. 65+00	TO STA. 73+00			
	ILLINOIS	FED. AID PROJECT		

CONTRACT NO. 63098

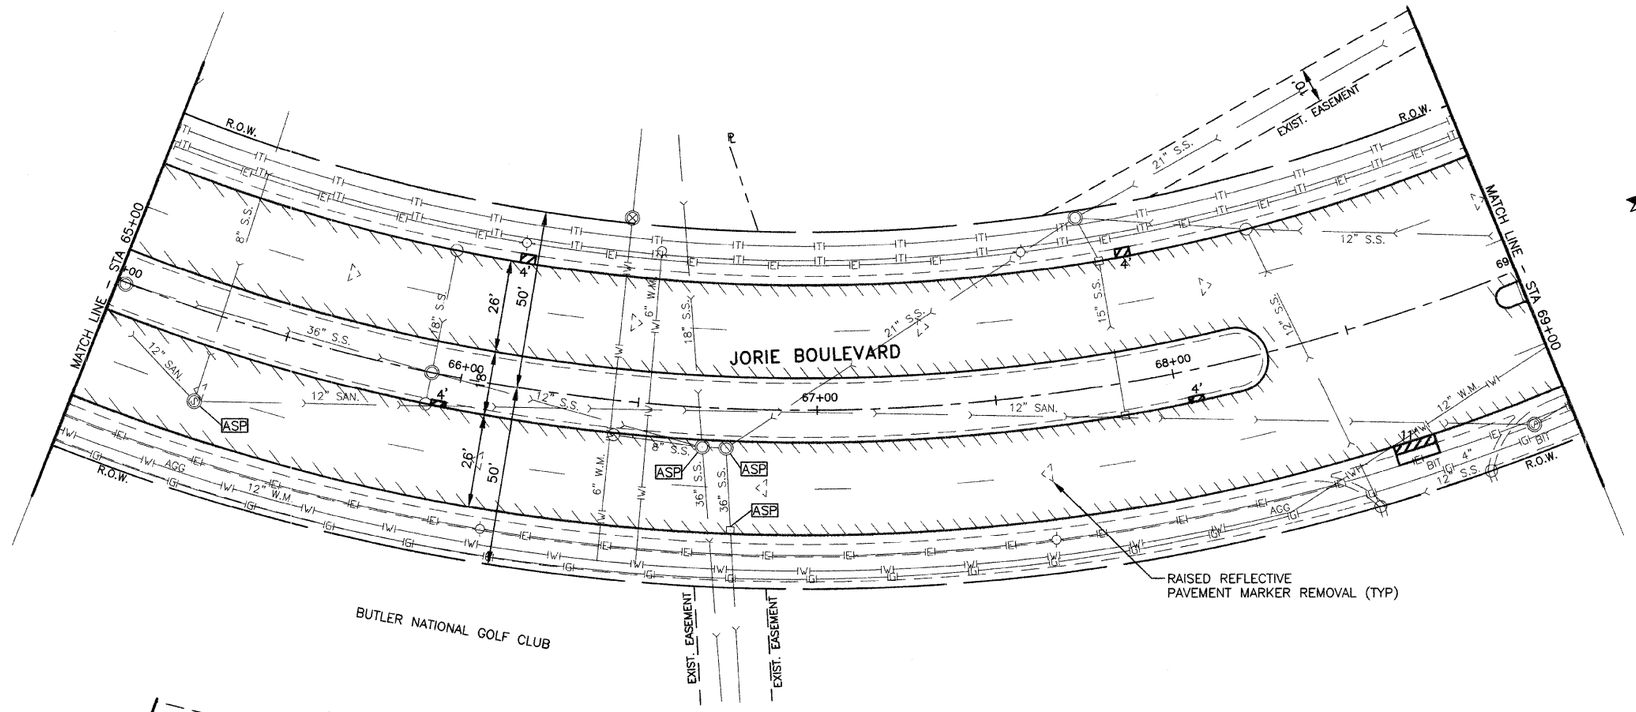

LEGEND

- (A) STRUCTURE TO BE ADJUSTED
- (A) STRUCTURE TO BE ADJUSTED WITH NEW FRAME & LID
- (R) STRUCTURE TO BE RECONSTRUCTED
- (ASP) STRUCTURE TO BE ADJUSTED SPECIAL
- (R) STRUCTURE TO BE RECONSTRUCTED WITH NEW FRAME & LID
- (REM) STRUCTURE TO BE REMOVED
- HOT-MIX ASPHALT SURFACE REMOVAL LIMIT
- COMBINATION CURB AND GUTTER REMOVAL OR CURB REMOVAL
- SIDEWALK REMOVAL
- DRIVEWAY REMOVAL AND REPLACEMENT AT CURB REPAIRS
- * DETECTIBLE WARNINGS

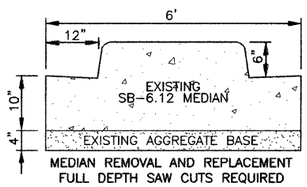

MEDIAN REMOVAL AND REPLACEMENT
FULL DEPTH SAW CUTS REQUIRED
INCLUDED IN THE ITEM

REVISIONS	
NAME	DATE

JAMES J. BENES & ASSOCIATES, INC.
950 Warrenville Road, Suite 101, Lisle, Illinois 60532
Tel. (630) 719-7570 · Fax (630) 719-7589

ILLINOIS DEPARTMENT OF TRANSPORTATION
F.A.U. ROUTE 2662
JORIE BOULEVARD

PLAN VIEW
STA. 65+00 TO STA. 73+00

SCALE: 1"=20'
DATE: 03/04/08
DRAWN BY: BCD
CHECKED BY: JDM