SECTION 21, TOWNSHIP 35, RANGE 14

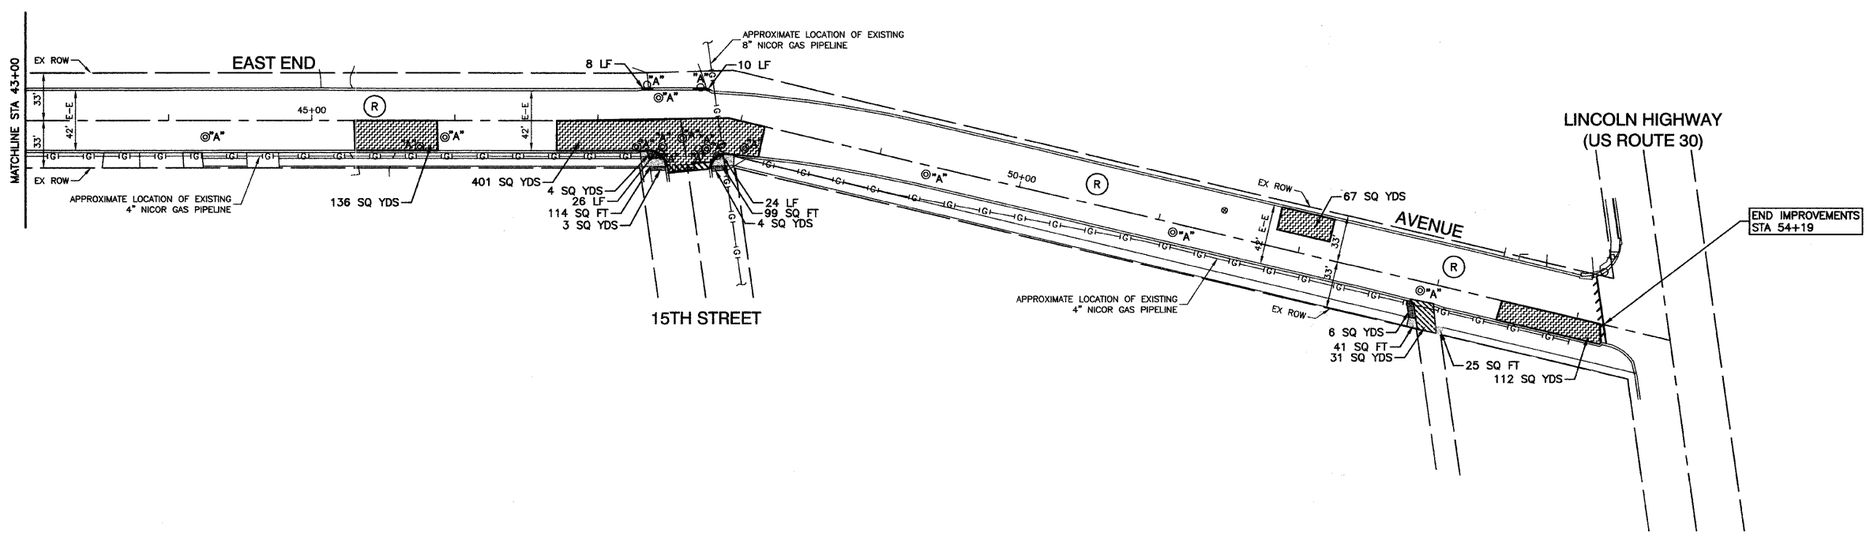

NOTE:

LIMIT OF CONSTRUCTION ON ALL SIDE STREETS IS THE RADIUS RETURN.

LEGEND

- PROJECT LIMITS
- DRIVEWAY PAVEMENT REMOVAL
  PCC DRIVEWAY PAVEMENT, 7"
- DRIVEWAY PAVEMENT REMOVAL
  HOT-MIX ASPHALT BASE COURSE, 8"
  HOT-MIX ASPHALT SURFACE COURSE, MIX "C", N50
- HOT-MIX ASPHALT SURFACE REMOVAL – BUTT JOINT
  (SEE SHEET 12 FOR BUTT JOINT DETAIL)
- CONCRETE SIDEWALK REMOVAL,
  PCC SIDEWALK, 5"
- BITUMINOUS SIDEWALK REMOVAL
  PCC SIDEWALK, 5"
- CLASS D PATCHES, TYPE I, II, III, IV, 8 INCH
  PREPARATION OF BASE
  AGGREGATE BASE REPAIR
- COMBINATION CONCRETE CURB AND
  GUTTER REMOVAL AND REPLACEMENT
- TOPSOIL FURNISH AND PLACE, 4"
  SODDING, SALT TOLERANT
  FERTILIZER NUTRIENTS (NITROGEN, PHOSPHORUS, POTASSIUM)
- (S) HOT-MIX ASPHALT SURFACE COURSE, MIX "D", N50 1 ½"
- (R) HOT-MIX ASPHALT SURFACE REMOVAL, 2"
  POLYMERIZED LEVELING BINDER (MACHINE METHOD), N50 3/4"
  HOT-MIX ASPHALT SURFACE COURSE, MIX "D", N50 1 1/2"
- "A" FRAMES AND LIDS TO BE ADJUSTED (SPECIAL)
- "R&R" REMOVING MANHOLES
  MANHOLES, TYPE A, 4'-DIAMETER, TYPE 1 FRAME, CLOSED LID

PLAN	BY	DATE
SURVEYED		
PLOTTED		
ALIGNMENT CHECKED		
RT. OF WAY CHECKED		
NOTE BOOK		
NO.		
CADD FILE NAME		

PROFILE	BY	DATE
SURVEYED		
PLOTTED		
GRADES CHECKED		
B.M. NOTED		
NOTE BOOK		

FILE NAME = 06173_01-PLAN-01 - IDOT P03	USER NAME =	DESIGNED — MPN	REVISED —
		CHECKED — JMN	REVISED —
	PLOT SCALE = 1"=50'	DRAWN — PS, MJD	REVISED —
	PLOT DATE = 10-16-09	CHECKED — JMN	REVISED —

STATE OF ILLINOIS
DEPARTMENT OF TRANSPORTATION

LOCAL AGENCY PAVEMENT PRESERVATION
EAST END AVENUE
PAVEMENT PLAN

SCALE: 1"=50' | SHEET NO. 6 OF 18 SHEETS | STA. 43+00 TO STA. 54+19

F.A.U. RTE.	SECTION	COUNTY	TOTAL SHEETS	SHEET NO.
2887	09-00225-00-RS	COOK	18	6

CONTRACT NO. 63314

FED. ROAD DIST. NO. 1 | ILLINOIS | FED. AID PROJECT ARA-9003(337)