SECTION 21, TOWNSHIP 35, RANGE 14

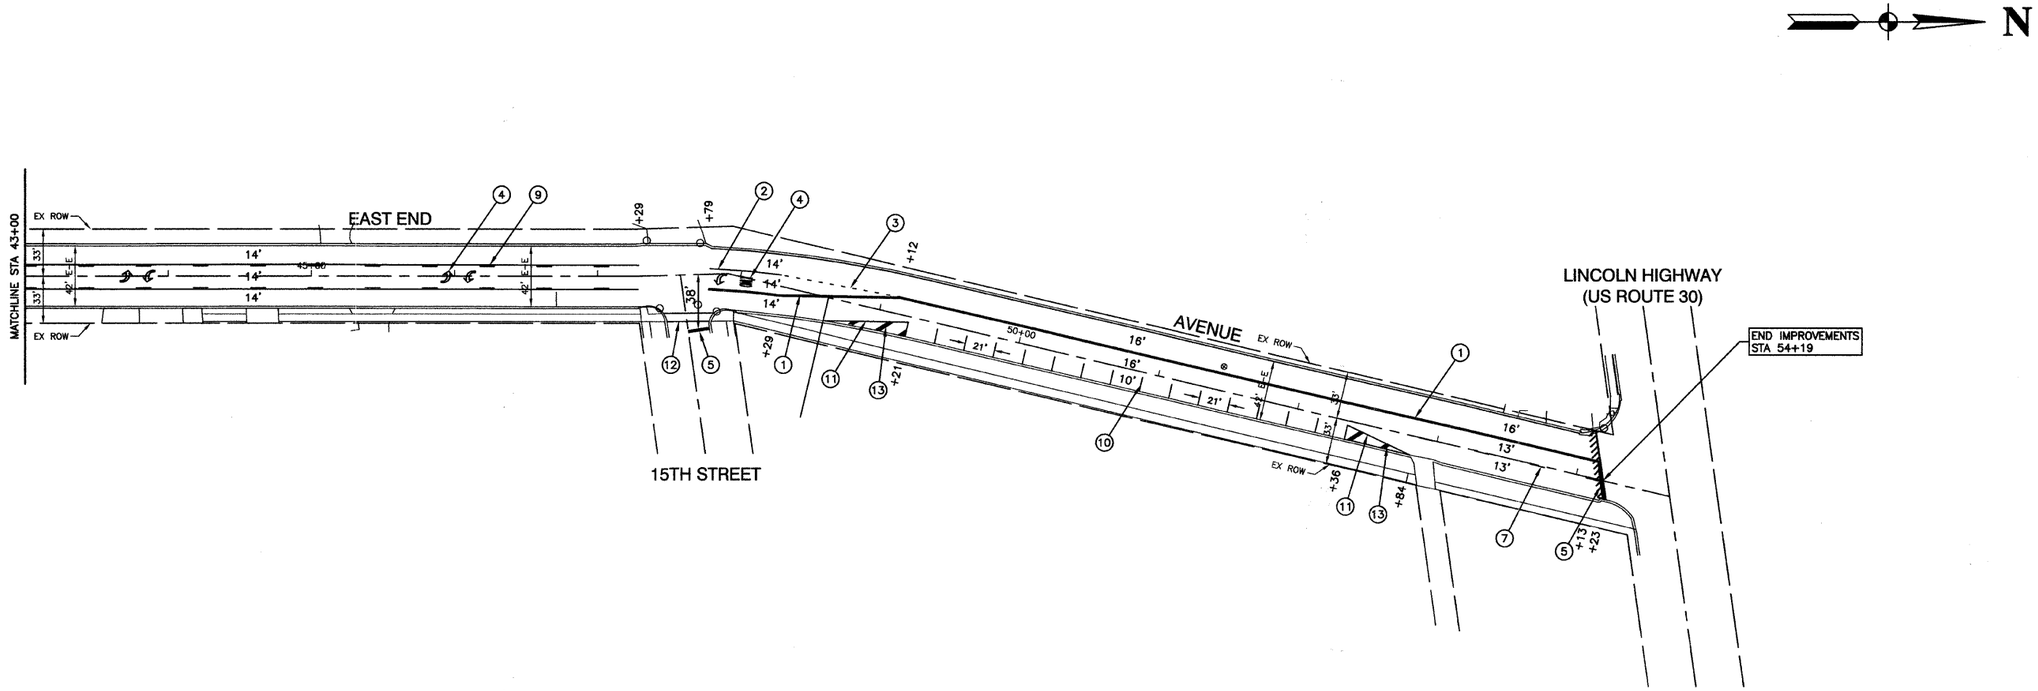

STRIPING LEGEND

1. THERMOPLASTIC PAVEMENT MARKING – LINE 4" (DOUBLE YELLOW)
2. THERMOPLASTIC PAVEMENT MARKING – LINE 6" (WHITE TURN LANE)
3. THERMOPLASTIC PAVEMENT MARKING – LINE 6" (WHITE TURN LANE SKIP DASH, 2' DASH, 6' SKIP)
4. THERMOPLASTIC PAVEMENT MARKING – LETTERS AND SYMBOLS
5. THERMOPLASTIC PAVEMENT MARKING – LINE 24" (WHITE STOP BAR)
6. THERMOPLASTIC PAVEMENT MARKING – LINE 12" (WHITE CROSSWALK)
7. THERMOPLASTIC PAVEMENT MARKING – LINE 4" (WHITE LANE LINE, 10' LINE, 30' SKIP)
8. THERMOPLASTIC PAVEMENT MARKING – LINE 12" (YELLOW DIAGONAL, 20' C–C)
9. THERMOPLASTIC PAVEMENT MARKING – LINES 4" (YELLOW LANE LINES, 5 1/2" C–C WITH SKIP DASH LINE, 10' LINE, 30' SKIP)
10. THERMOPLASTIC PAVEMENT MARKING – LINE 4" (WHITE PARKING LINE)
11. THERMOPLASTIC PAVEMENT MARKING – LINE 8" (WHITE MEDIAN OUTLINE)
12. THERMOPLASTIC PAVEMENT MARKING – LINE 6" (WHITE CROSS WALK)
13. THERMOPLASTIC PAVEMENT MARKING – LINE 12" (WHITE DIAGONAL, 20' C–C)

TRAFFIC SIGN

PLAN	SURVEYED	BY	DATE
	PLOTTED		
	ALIGNMENT CHECKED		
NOTE BOOK	RT. OF WY. CHECKED		
NO.	CADD FILE NAME		

PROFILE	SURVEYED	BY	DATE
	PLOTTED		
	GRADES CHECKED		
NOTE BOOK	B.M. NOTED		

FILE NAME = 06173_01-PLAN-01 - IDOT PMKG03	USER NAME =	DESIGNED — MPN	REVISED —	STATE OF ILLINOIS DEPARTMENT OF TRANSPORTATION	LOCAL AGENCY PAVEMENT PRESERVATION EAST END AVENUE STRIPING PLAN	F.A.U. RTE.	SECTION	COUNTY	TOTAL SHEETS / SHEET NO.
		CHECKED — JMN	REVISED —			2887	09-00225-00-RS	COOK	18 / 9
	PLOT SCALE = 1"=50'	DRAWN — PS, MJD	REVISED —					CONTRACT NO. 63314	
	PLOT DATE = 10-16-09	CHECKED — JMN	REVISED —		SCALE: 1"=50' / SHEET NO. 9 OF 18 SHEETS / STA. 43+00 TO STA. 54+19	FED. ROAD DIST. NO. 1	ILLINOIS	FED. AID PROJECT ARA-9003(337)	