F.A.U. RTE.	SECTION	COUNTY	TOTAL SHEETS	SHEET NO.
1638*	**	WILL	38	11
STA. 10+00		TO STA. 14+00		
FED. ROAD DIST. NO. _		ILLINOIS	FED. AID PROJECT	

CONTRACT NO. 63316

* EXCHANGE STREET
** 09-00044-01-TL

NOTE:
EXISTING UTILITY DATA SHOWN IS PER CURRENT ATLAS DOCUMENTATION. FIELD VERIFICATION IS REQUIRED TO DETERMINE EXTENT OF RELOCATION

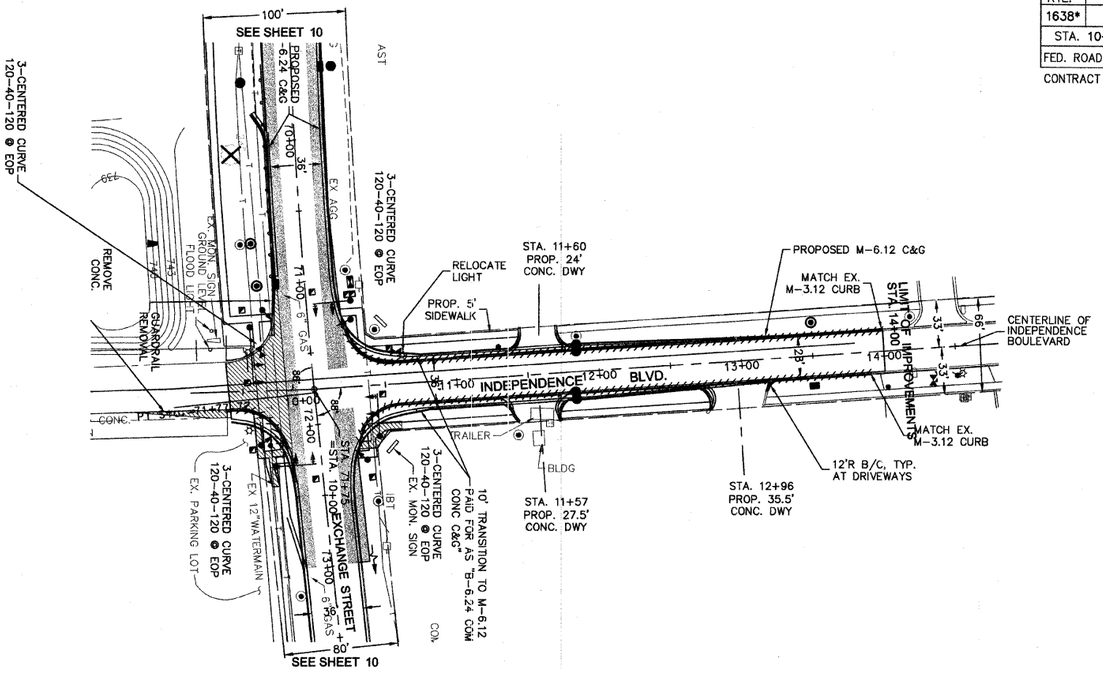

GRAPHIC SCALE
50 0 25 50 100
(IN FEET)
1 inch = 50 ft.

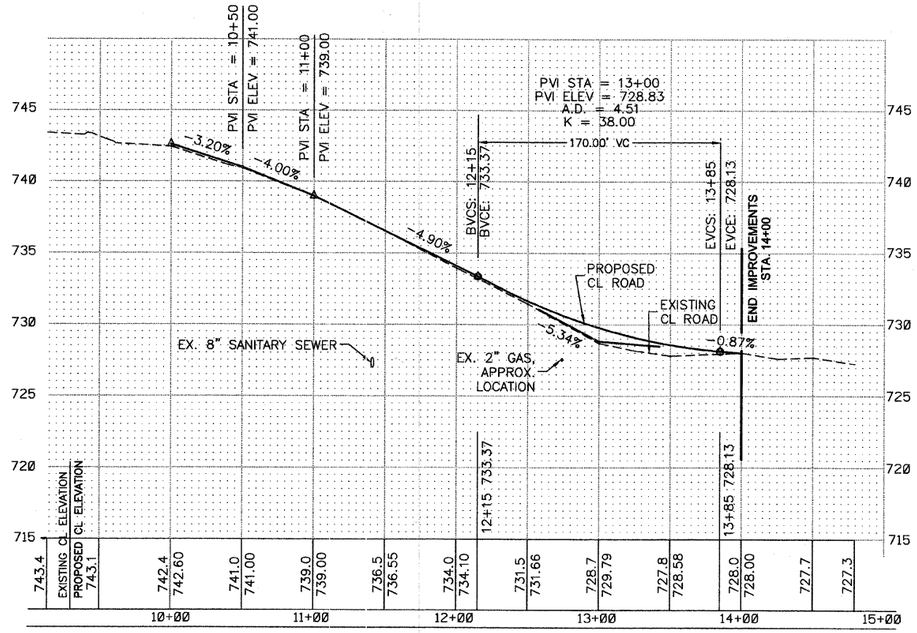

HORIZ. SCALE: 1"=50'
VERT. SCALE: 1"=5'

REVISIONS		
NO.	NAME	DATE
1	PER IDOT	8-13-09
2	PER IDOT	10-29-09

McBRIDE ENGINEERING, INC.
CIVIL ENGINEERS & SURVEYORS
ILLINOIS PROFESSIONAL DESIGN FIRM #184-000803

CORPORATE:
3649 W. 183rd Street Suite 124
Hazel Crest, IL 60429-2409
708-799-1350

ARLINGTON HEIGHTS DIVISION
320 S. Belmont Avenue
Arlington Heights, IL 60005-2038
847-394-4810

MEI PROJECT: 04119.806 SCALE: 1"=50'

VILLAGE OF CRETE
EXCHANGE STREET IMPROVEMENTS
CRETE, WILL COUNTY, ILLINOIS

PLAN & PROFILE - INDEPENDENCE BLVD.

DATE: 7-3-09

DRAWN BY: PG/ADM
CHECKED BY: LGB

M:\2004\04119.4\dwg\04119.806_PROFILES.dwg 11/2/2009 11:14:30 AM CST