F.A.U. RTE.	SECTION	COUNTY	TOTAL SHEETS	SHEET NO.
320	07-00138-26-TL	WILL	19	13
STA.		TO STA.		
FED. ROAD DIST. NO C-91-405-08	ILLINOIS	FED AID PROJECT CMM-9003(023)		

CONTRACT NO. 63329

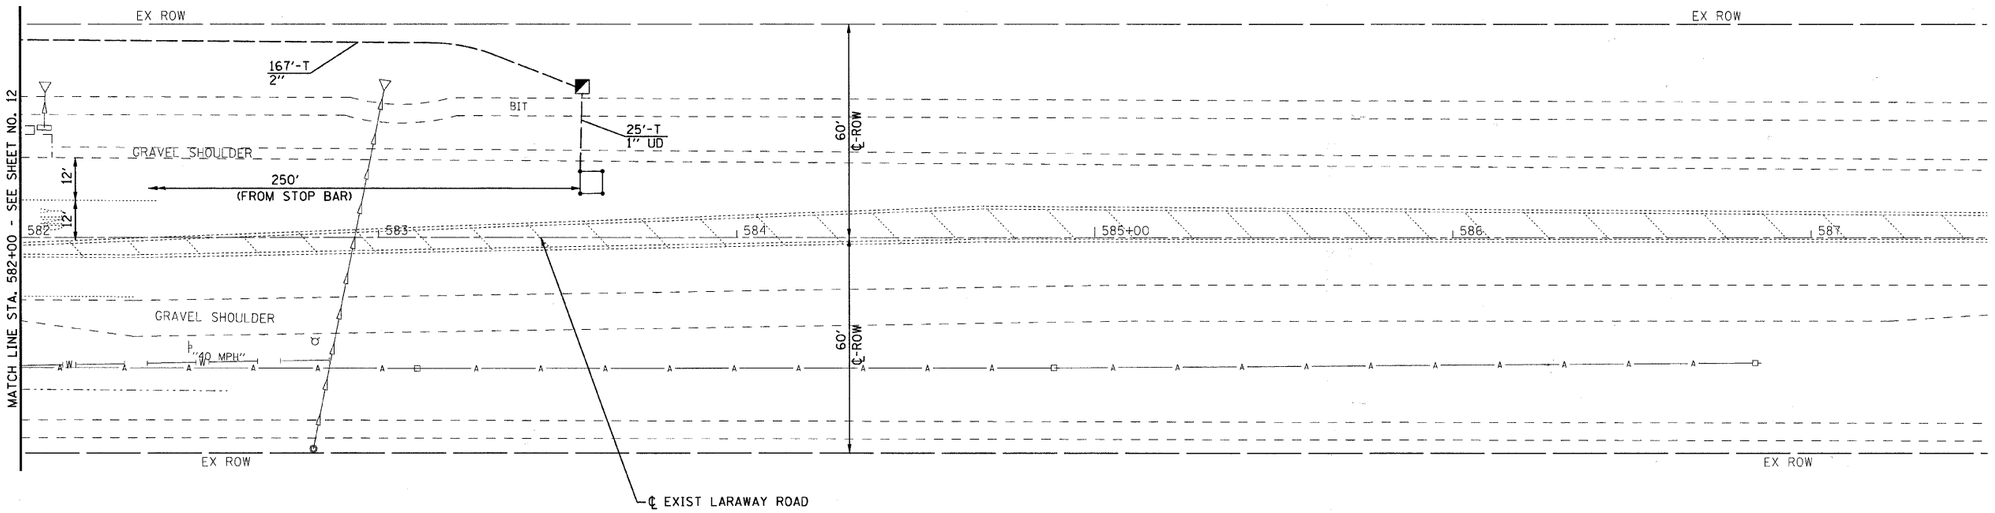

LARAWAY ROAD

N

BAXTER & WOODMAN
Consulting Engineers

REVISIONS	
NAME	DATE
PER COUNTY	8-20-09
PER IDOT	9-16-09

ILLINOIS DEPARTMENT OF TRANSPORTATION

TRAFFIC SIGNAL INSTALLATION PLAN LARAWAY ROAD AT WOLF ROAD

PROJECT NO. 071621
SCALE: 1"=20'
DATE: 06/25/09

DESIGNED BY: RWL
DRAWN BY: BCD
CHECKED BY: NJP

COPYRIGHT © 2008, BY BAXTER & WOODMAN, INC.
STATE OF ILLINOIS - PROFESSIONAL DESIGN FIRM
LICENSE NO. - 184-001121 - EXPIRES 4/30/2009
566bcd 10/5/2009 8:56:12 AM
\\corp.baxwood.com\projects\mokena\wilch\071621-lrwy at wolf\cadd-survey\drawings\dgns\071621-TS-Plan02.sht